UNOFFICIAL COPY
Contact the Bayfield County Register of Deeds Office to obtain an official copy of this document.

#295300

TRUE BEARINGS
(Solar)

GL.S 16-44-9

000100
C.S.M. No.

118

SE CORNER
GOV T. LOT 5
EX. 3/4" PIPE

SCALE 1" = 100'

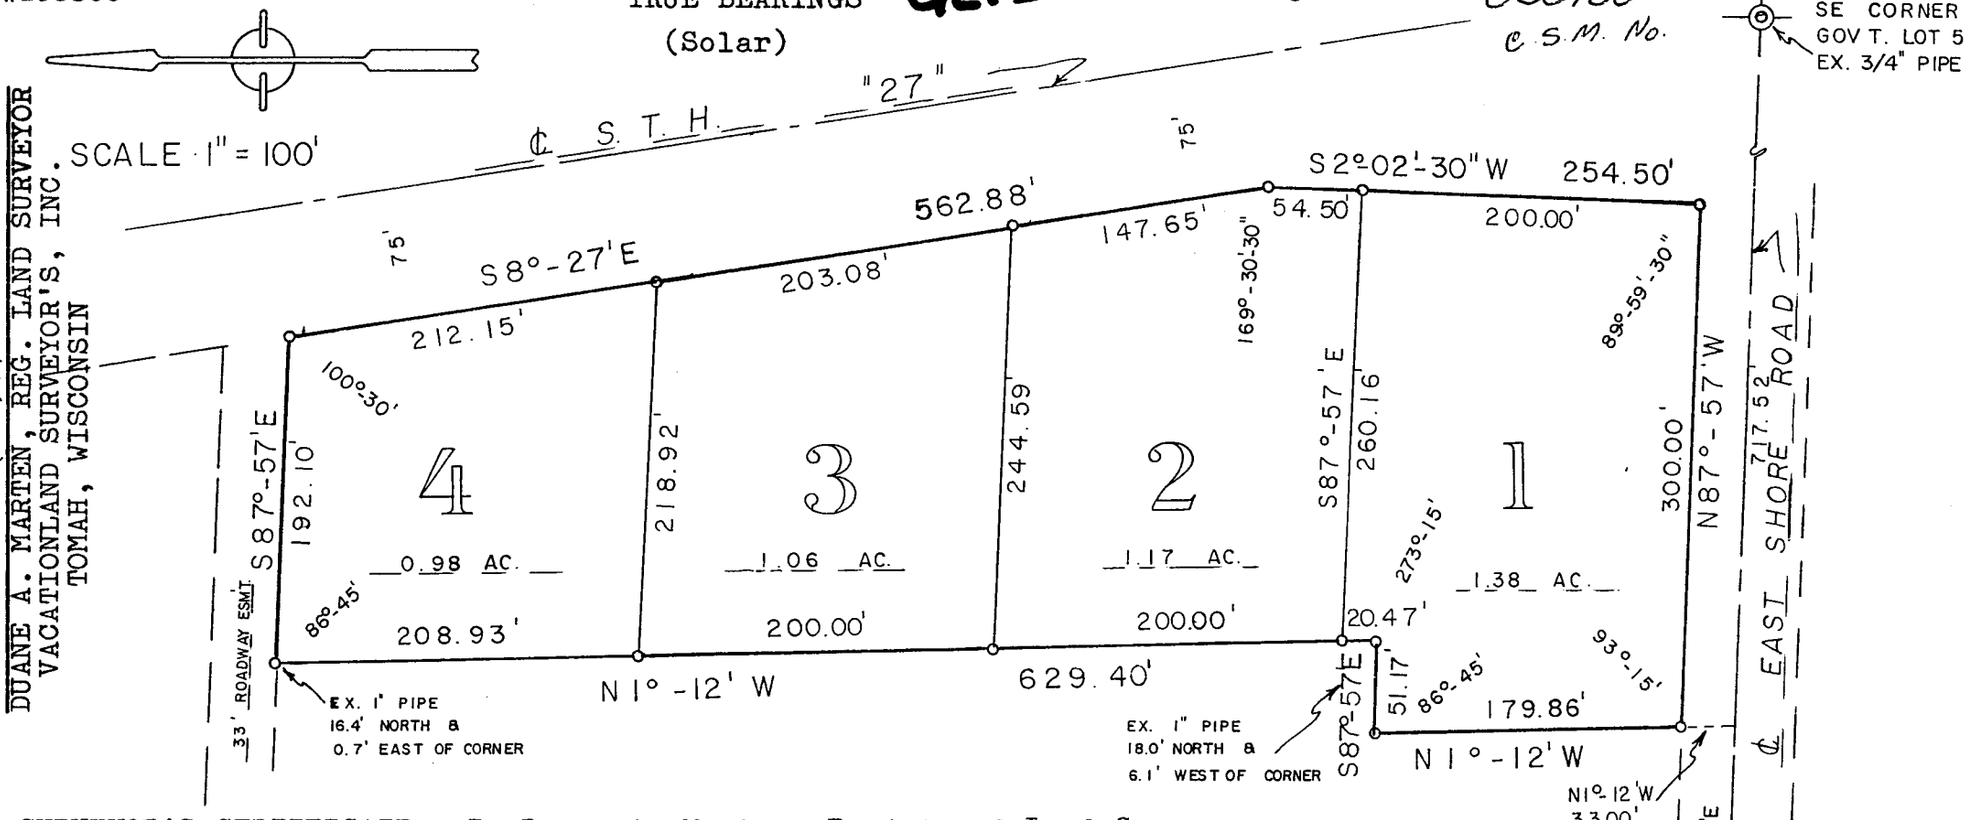

SW CORNER
GOVT. LOT 5
EX. 1 1/2" PIPE

Duane A. Marten
DUANE A. MARTEN, REG. LAND SURVEYOR
VACATIONLAND SURVEYOR'S, INC.
TOMAH, WISCONSIN

DUANE A. MARTEN S-1029 TOMAH. WIS. 26 Apr. 74 LAND SURVEYOR

SURVEYOR'S CERTIFICATE - I, Duane A. Marten, Registered Land Surveyor, hereby certify: That I have surveyed, divided and mapped that part of Gov't. Lot 5, Sec. 16-T44N-R9W, Town of Barnes, Bayfield County, Wisconsin, bounded and described as follows: Commencing at an iron pipe at the SW corner of said Gov't. Lot 5; thence S87°-57'E, along the South line of said Gov't. Lot 5, 640.84 feet; thence N1°-12'W, 33.00 feet to the North line of East Shore Road and the point of beginning; thence N1°-12'W, 179.86 feet; thence S87°-57'E, 51.17 feet to the SE corner of lands described in Vol. 164 Deeds, page 112; thence N1°-12'W along the East line of said lands, 629.40 feet to the NE corner of said lands; thence S87°-57'E, 192.10 feet to the Westerly line of S.T.H. "27"; thence S8°-27'E along said Westerly line, 562.88 feet; thence S2°-02'-30"W along said Westerly line, 254.50 feet to the North line of East Shore Road; thence N87°-57'W, along said North line, 300.00 feet to the point of beginning. That such plat is a correct representation of all exterior boundaries of the land surveyed. That I have made such survey, land division and plat by the order of Stan Barnes. That I have fully complied with Chapter 236 of the Wis. Statutes and the Subdivision Regulations of Bayfield County, to the best of my knowledge and belief.

o = SET 3/4" x 24" IRON BAR, MIN. WT. 1.50 LBS./LIN. FT.

26 April 1974

Approved Bayfield Co. Zoning Comm.
Date 6-10-74
Zoning Adm. Raymond J. Stemp

CERTIFIED SURVEY MAP

Located in
Gov't. Lot 5, Sec. 16-T44N-R9W,
Town of Barnes, Bayfield County,
Wisconsin

#124