UNOFFICIAL COPY
Contact the Bayfield County Register of Deeds Office to obtain an official copy of this document.

I Otto Gobler, A Completed Surveyor, do hereby certify that in the month of July 1921, I surveyed that certain Piece parcel or Tract of land and made the Plat there of upon which this certificate is endorsed Comprising that part of Government Lots 2, 3 and 6 Section 12, Part of Government Lot 1 section 13, part of Government Lot 5 and 6 section 18 and part of Government Lot 2 section 17 in Township 43 North Range 6 West; in the County of Bayfield and State of Wisconsin, which tract is particularly described as follows to wit: Commencing at the Corner common to the Corners of sections 12, 13, 18 and 17 thence running S 89°15' W 1322.7; thence running S 60°15' W 1784.5; thence running S 65°15' W 327.4; thence running S 89°15' W 341.6; thence running S 45°15' W 392.0; thence running S 32°15' West 840; thence running S 45°15' W 392.0; Thence running S 41°15' W 607.0; thence running N 79° W 589.0; thence running S 85°30' W 410.5; thence running S 53°15' W 305.6; thence running S 32°15' W 354.4; thence running N 57°30' W 1207.0; thence running N 81°50' W 372°30' W 554.7; thence running N 11° W 305.5; thence running N 31°30' W 1115.5; thence running S 84° W 233.3; thence running N 81°50' W running N 82° W 359.6; thence running S 76° W 516.1; thence running S 84° W 233.3; thence running N 81°50' W the North Line of Section 18 1880.0; thence running S 43°40' W 589.0; thence running N 58°34' W 778 in Lake Shore; thence running Weston the north Line of 15 1035 feet west of the Corner to sections 10, 11, 14 and 15; thence running in a southwesterly along the Section 15 801 feet to the Shore of Namakagon Lake; thence running S 85°40' E 2040 to the east side of Garden Road; thence running N 54°50' E 2800.0; thence running S 87°20' E 2800.0; thence running S 87°20' E Shore of said Lake 1080.0 feet; thence running N 54°50' E 420.0; thence running N 57°30' E 2800.0; thence running S 87°20' E N 33°20' E 340.0; thence running S 35°30' E 510.0; thence running along the Lake Shore of low water mark of Government lot 5 and Section 4, Government Lot 1 Section 13 and Government Lot 2 Section 12 to intersecting the east line of section 12 of low watermark, running thence north on the east line of section 12, 1306.0 to the the corner of the Southeast ¼ of Section 12, place of beginning.

That this plat is a correct representation of the Survey; that all distances are correctly shown on it; that the measurements for the guidance of future Surveys have been correctly laid out in the ground as shown; that the outside boundary lines are correctly designated on it; that the topography of the land is correctly shown on it; and that the land included in the plat is located out side the Limits of any City, Village or incorporated Village; that in making the plat all the provisions of Law relating to platting have been complied with by me and that I made the survey and plat at the request and by the direction of Henry D Laughlin who is the owner of the land covered thereby and included therein.

INTESTIMONY WHEREOF I have set my this 19 day of July 1921

Signed in the presence of
Otto Gobler

State of Wisconsin } ss
County of Sawyer }
On this 19 day of July 1921 personally appeared before me Otto Gobler to me known to be the same person described in and who signed the foregoing certificate and being sworn duly Sworn he did say that he is a surveyor, duly qualified and that the statements contained in the foregoing certificate which he is signed to are true.
Witness my hand and official seal.
Notary Public, Sawyer County, Wisconsin.
My Commission will expire

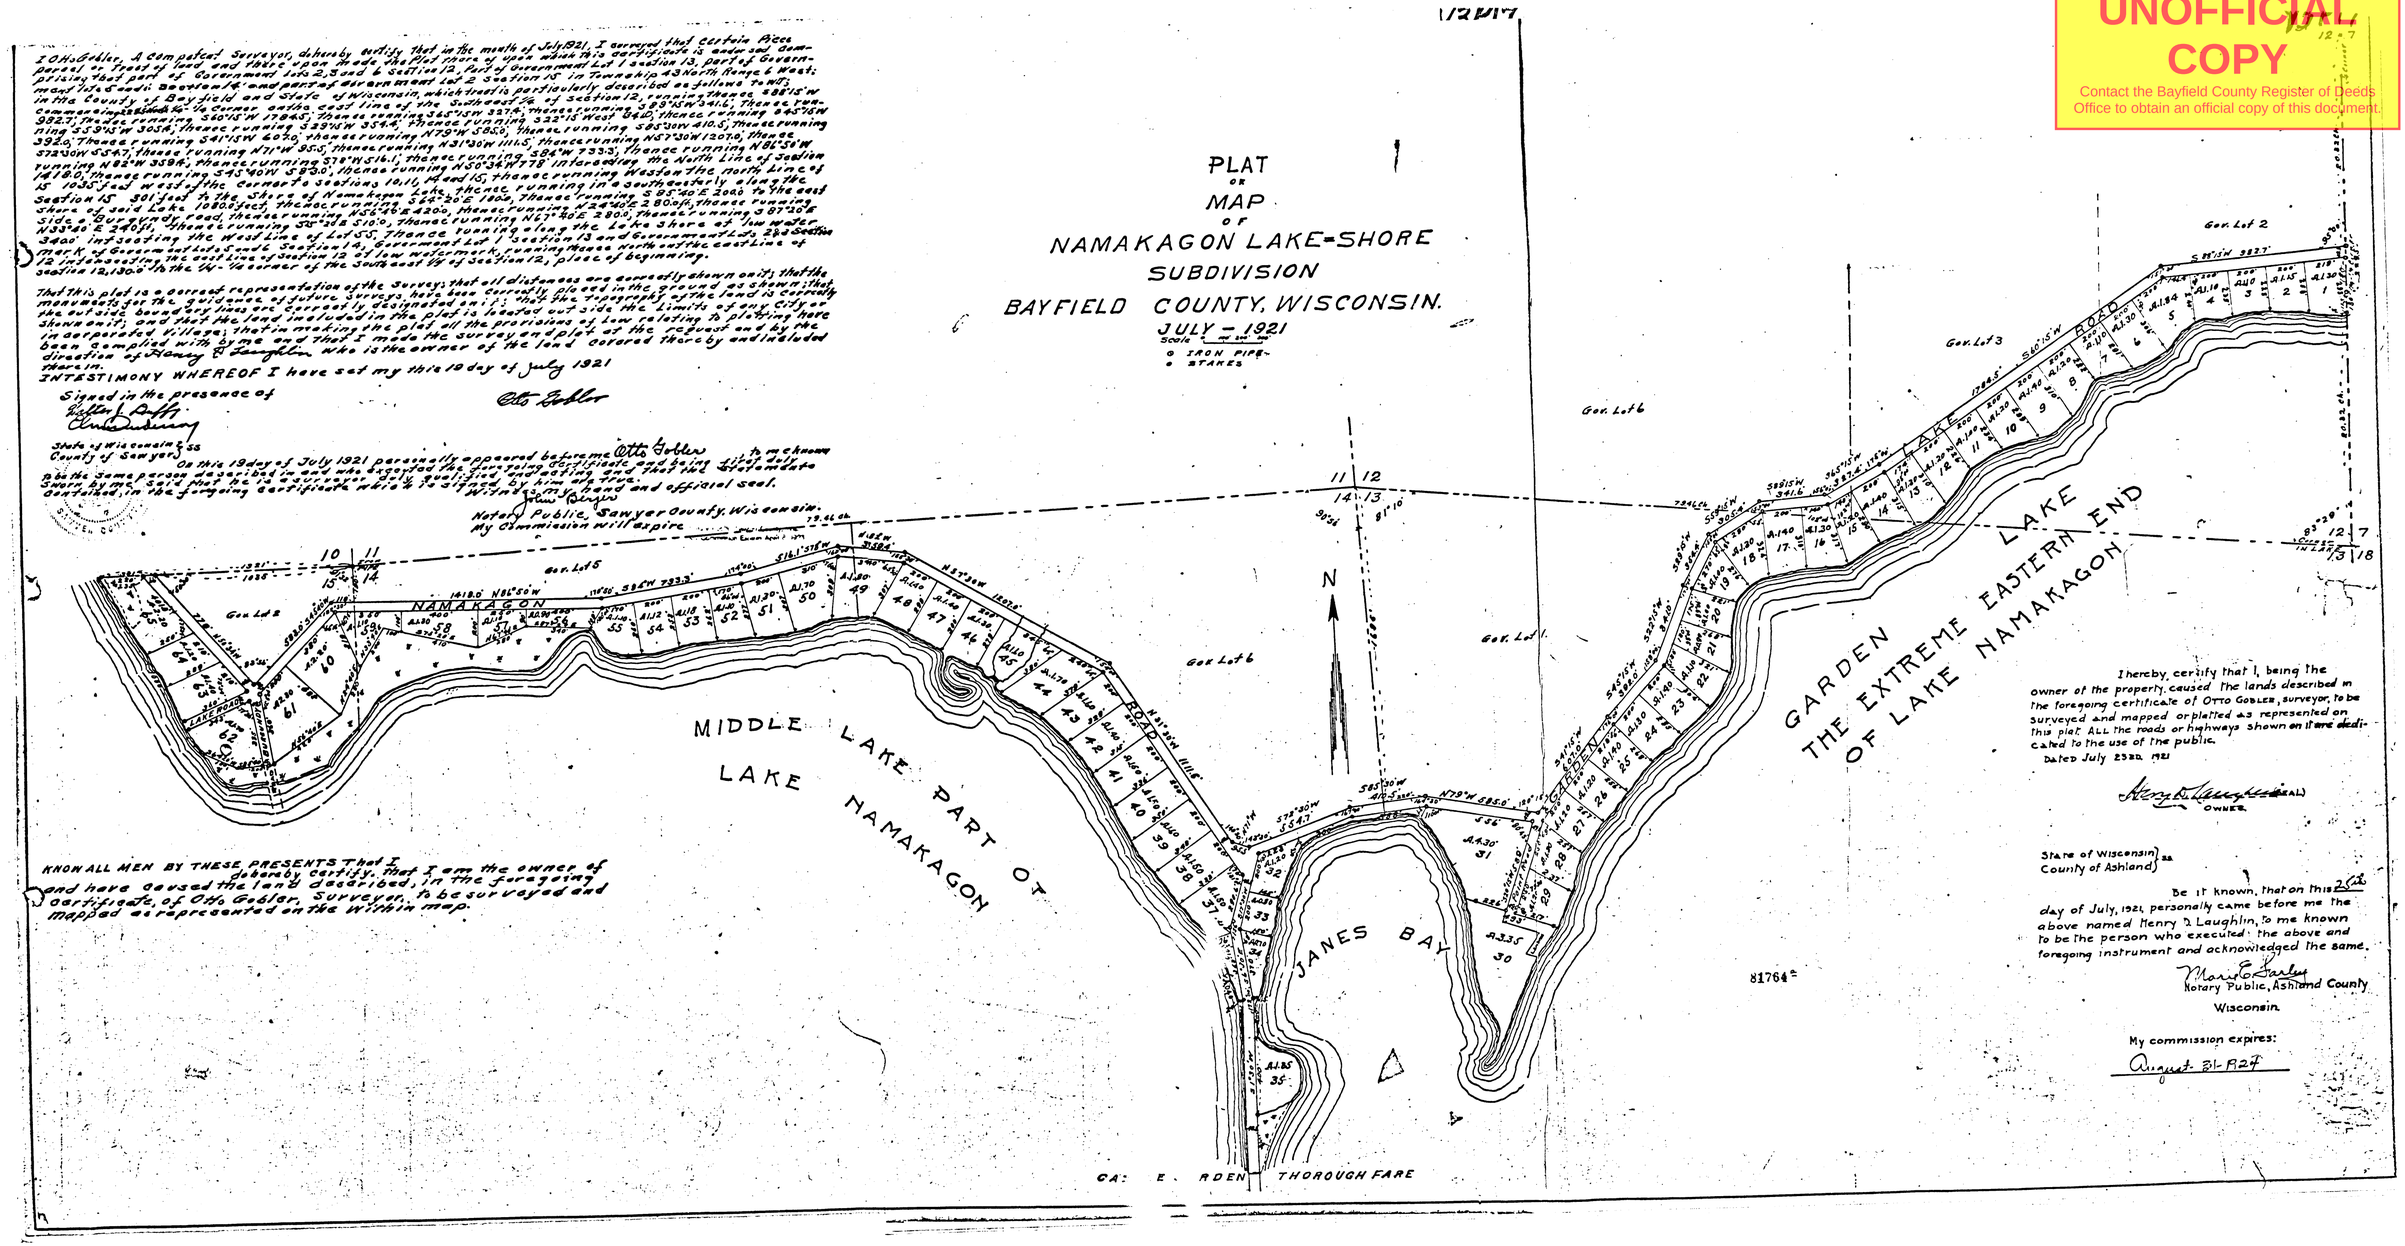

KNOW ALL MEN BY THESE PRESENTS That I, do hereby certify, that I am the owner of and have caused the land described, in the foregoing certificate, of Otto Gobler, Surveyor, to be surveyed and mapped as represented on the within map.

I hereby, certify that I, being the owner of the property, caused the lands described in the foregoing certificate of Otto Gobler, surveyor, to be surveyed and mapped or platted as represented on this plat. ALL the roads or highways shown on it are dedicated to the use of the public.
Dated July 23rd 1921

Henry D. Laughlin (SEAL)
OWNER.

State of Wisconsin } ss
County of Ashland }

Be it known, that on this 23rd day of July, 1921 personally came before me the above named Henry D Laughlin, to me known to be the person who executed the above and foregoing instrument and acknowledged the same.

Mario C. Barber
Notary Public, Ashland County
Wisconsin.

My commission expires:
August 31-1924