UNOFFICIAL COPY
Contact the Bayfield County Register of Deeds Office to obtain an official copy of this document.

State of Wisconsin } ss.
County of Bayfield }
Town of Iron River }

We, the undersigned comprising the membership of the Board of Supervisors of the Town of Iron River, state and county aforesaid, do hereby certify that we have examined the annexed plat of Second Addition to Long Lake, subdivision of lots 2 and parts of lots 3 and 4, Sec. 2, Twp. 47, Range 8, located in the Town of Iron River, and have approved said plat and the whole thereof, and that the records of the Town of Iron River disclose the fact that the entire membership of the Board of Supervisors were directed by resolution the approval of said plat and that the Town Clerk was directed to attest to said approval.

In Witness Whereof, we have hereunto set our hands and seals at Iron River, Wis., this 21st day of February, 1924.

M. L. Steimer, Chairman of Board of Supervisors.
Alfred Johnson, Supervisor.
Earl Crowley, Supervisor.
Attest: Emma Marie Mellenthin, Town Clerk.

SECOND ADDITION TO LONG LAKE

BAYFIELD COUNTY WISCONSIN

GOV LOT 2 & PART OF 3 & 4 SEC 2-T 47-R8

Scale 1" = 100 Feet. G. R. Hanson, C.E.

I, George R. Hanson, Surveyor do hereby certify that under and pursuant to the Statutes in such case made and provided I have surveyed, laid out, mapped and platted Government Lot Two (2) and part of Lots Three and Four (3 & 4), the lands and premises shown on the within plat, which said lands are located, situated in the Township Forty-seven (47) Range Eight (8) West, Bayfield County, Wisconsin, and are fully described as follows to-wit: Beginning at an I. R. M. corner on the Range Line a distance of Seven hundred sixty-three and forty-five hundredths (763.45) feet West of the North Quarter (N.¼) Corner of Section Two (2) Township forty-seven (47) Range Eight (8) thence Easterly along the Range Line a distance of Three hundred and sixty-six and one tenth (366.0) feet to a point, thence at an angle of Eighty Degrees Fifty-six Minutes (80 56') to the right a distance of Seven hundred three and four tenths (703.4) feet to a point, thence at an angle of Twenty-nine Degrees Forty-seven minutes (29 47') to the right a distance of Four hundred twenty-one and seven tenths (421.7) to a point, thence at an angle of Six Degrees Forty-seven Minutes (6 47') to the left a distance of Two hundred sixty-nine and three tenths (269.3) feet to a point, thence at an angle of Thirty-three Degrees Forty-five Minutes (33 45') to the right a distance of Two hundred thirty-eight (238) feet to a point, thence at an angle of one Degree Forty-five Minutes (1 45') to the left a distance of Eight hundred ninety-eight and five tenths (898.5) feet to a point, thence at an angle of Thirty-nine Degrees Fifteen minutes (39 15') to the right a distance of three hundred thirty-four and six tenths (334.6) feet to a point, thence at an angle of one hundred and eighteen Degrees Fifty-eight minutes (118 58') to the left a distance of Two hundred twenty-seven and seven tenths (227.7) feet to a point, thence at an angle of seventy-six Degrees thirty-eight minutes (76 38') to the right a distance of Two hundred sixty-five and five tenths (265.5) feet to a point (M. Corner) thence following the shore line of Long Lake to the point of beginning.

I further certify that I made the said survey, maps and plat by the order and under the direction of Walter Thomas and Mary Thomas, his wife, and Paul Marcus and wife, and Victor L. Power, the owners of said tract of land.

I further certify that the within map is a correct representation of the land as surveyed and platted, and the divisions thereon made. and I further certify that in surveying, mapping and platting said lands I have fully complied with all of the provisions of Chapter One hundred and one (101) of the Revised Statutes of Wisconsin.

George R. Hanson,
Surveyor

In presence of
Margaret M. Hirl
W. H. Rowling

State of Wisconsin } ss.
Douglas County }

Personally come before me this 3rd day of September A.D. 1921 the above named George R. Hanson to me known to be the person who executed the above instrument and acknowledged the same.

Margaret M. Hirl
Notary Public, Douglas County, Wis.
My commission expires Sept. 30, 1923

(Notarial Seal)

Owner's Certificate

We the undersigned being the owners of the land described in the certificate of George R. Hanson, Surveyor, endorsed on this plat do hereby certify that we caused the said lands to be surveyed and platted as represented on this map and plat.

In presence of
Hugh McEwan
Charles A. Jackson

Paul Marcus (W. & M.)

Victor L. Power (Seal)
Paul Marcus (Seal)
Eva (her mark) Marcus (Seal)
Walter Thomas (Seal)
Mary (her mark) Thomas (Seal)

State of Minnesota } ss.
County of St. Louis }

Personally came before me this 20th day of February A.D. 1924 the above named Walter Thomas and Mary Thomas his wife to me well known to be the persons who executed the above instrument and acknowledged the same.

Hugh McEwan
Hugh McEwan
Notary Public, St. Louis County, Minnesota
My commission expires March 5-1928

(Notarial Seal)

State of Minnesota } ss.
County of St. Louis }

Personally appeared before me this 16th day of July A.D. 1923 the above named Paul Marcus and Eva Marcus, his wife, to me well known to be the persons who executed the above instrument and acknowledged the same.

Hugh McEwan
Hugh McEwan
Notary Public, St. Louis County, Minnesota
My commission expires March 5-1928

(Notarial Seal)

State of Minnesota } ss.
County of St. Louis }

Personally appeared before me this 16th day of July A.D. 1923 the above named Victor L. Power, Widower to me well known to be the person who executed the above instrument and acknowledged the same.

Hugh McEwan
Hugh McEwan
Notary Public, St. Louis County, Minnesota
My commission expires March 5-1928
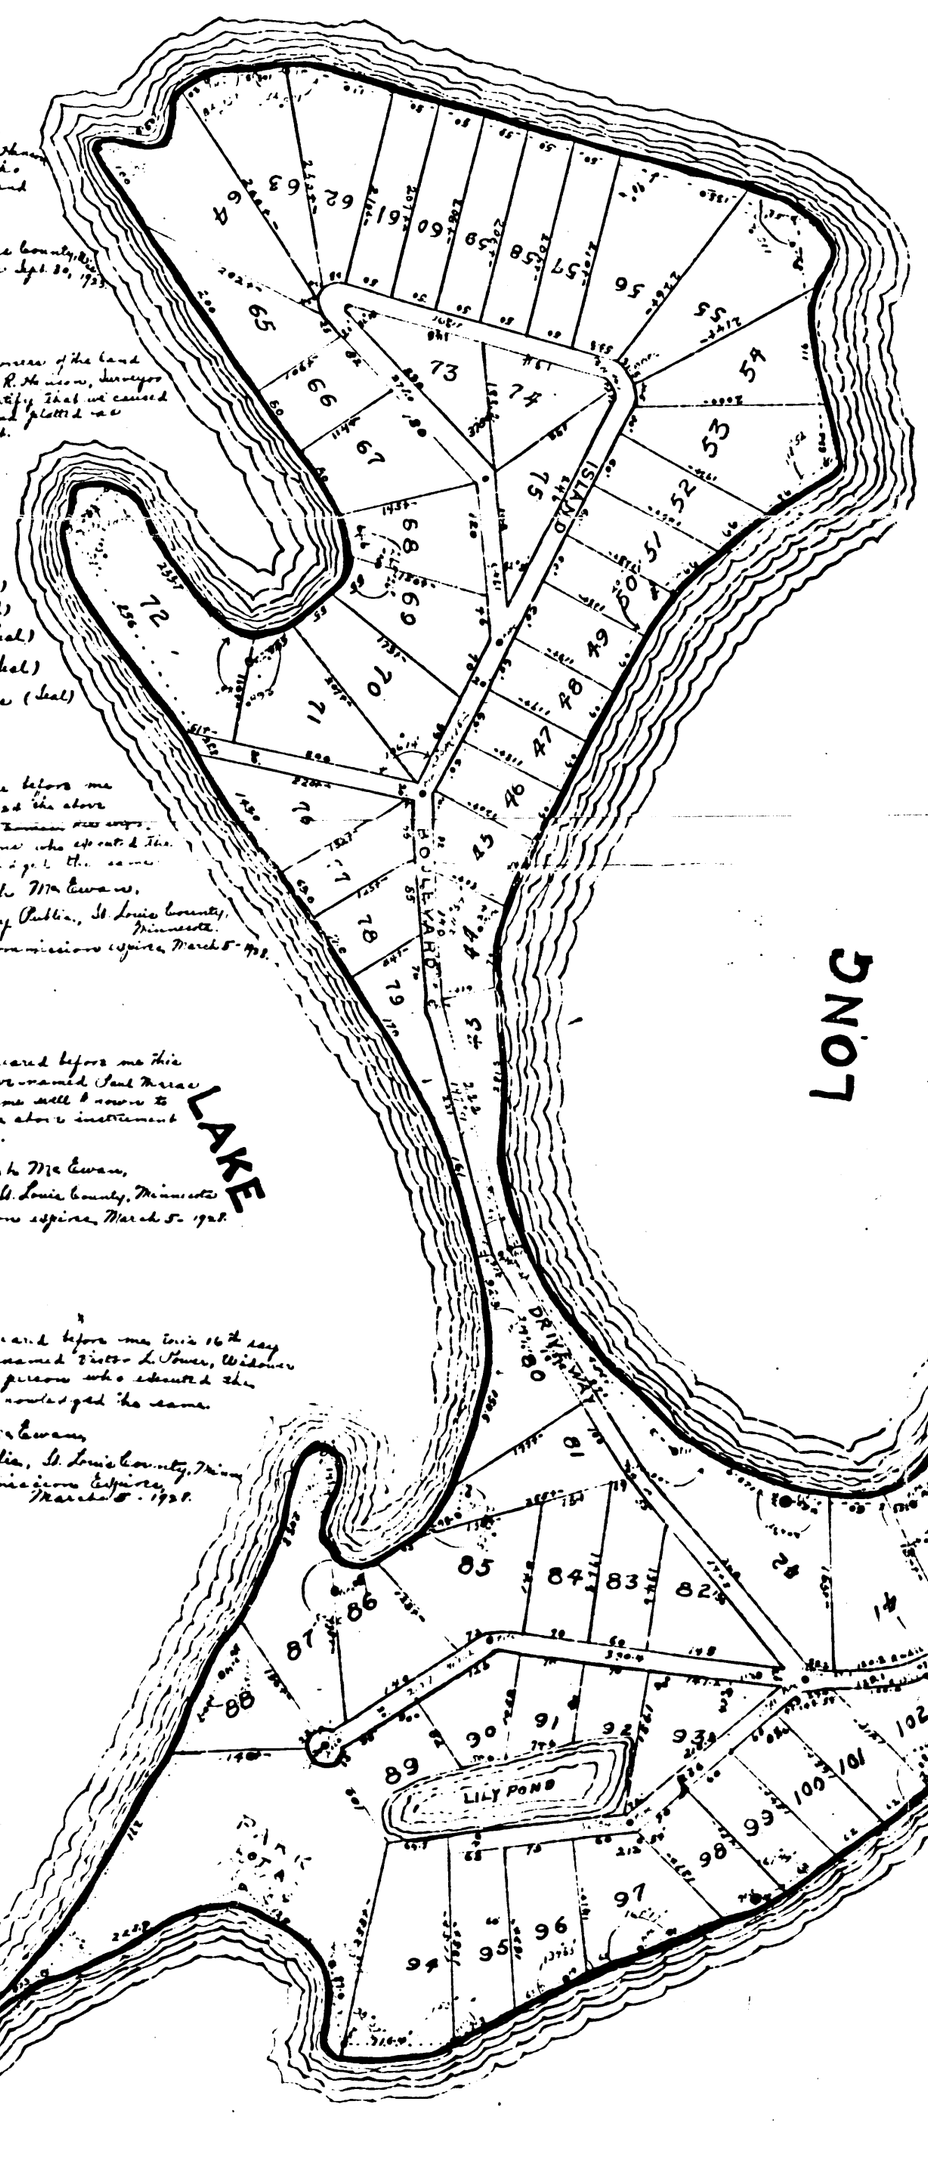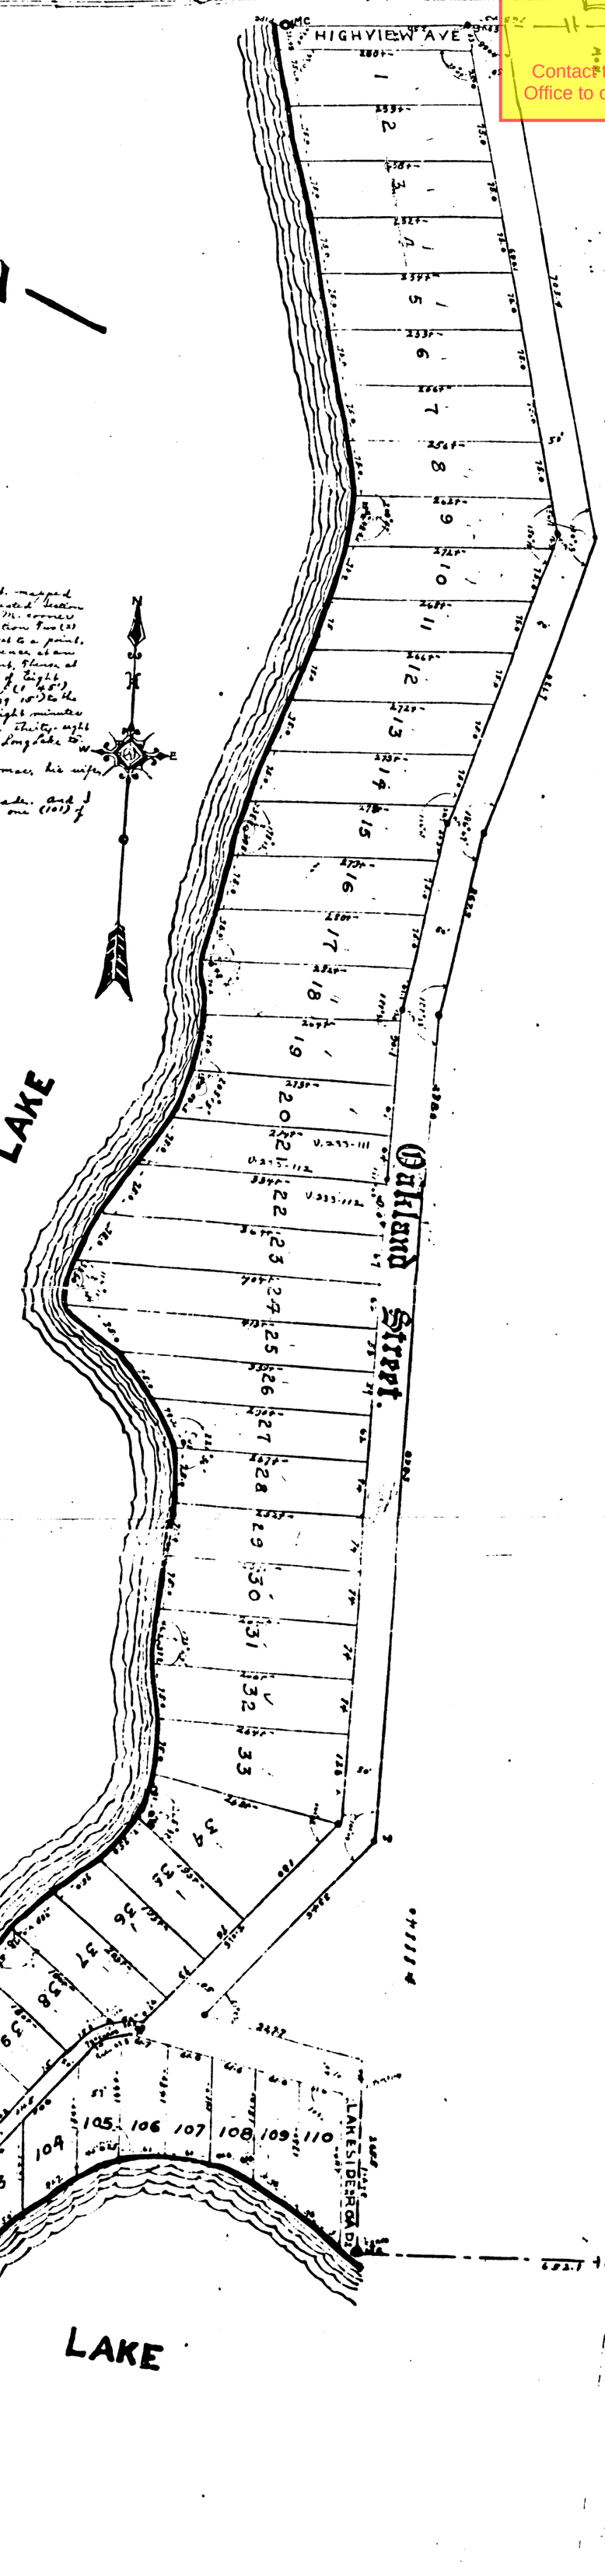
(Notarial Seal)