UNOFFICIAL COPY
Contact the Bayfield County Register of Deeds Office to obtain an official copy of this document.

#153

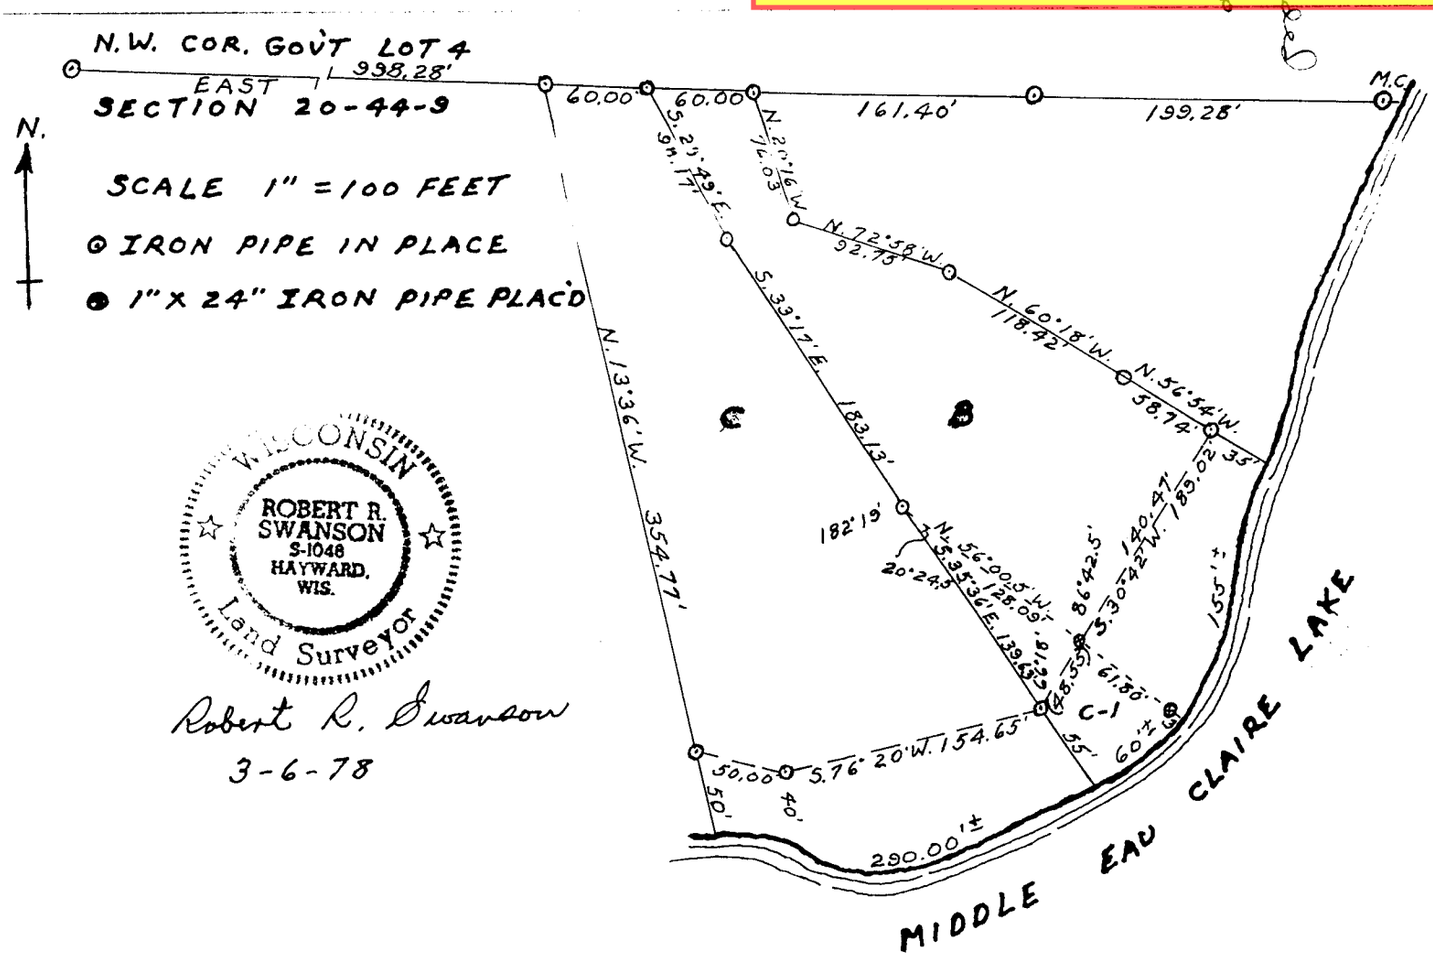

WISCONSIN
ROBERT R. SWANSON
S-1048
HAYWARD, WIS.
Land Surveyor

Robert R. Swanson
3-6-78

I, Robert R. Swanson, Wisconsin Registered Land Surveyor, do hereby certify under the provisions of Chapter 236.34 and under the direction of Marge and Frank Vantrepotte, owners of said land, I have revised the lot boundary of Lot B as recorded in Volume 2 Page 33 of Certified Survey Maps of Bayfield County creating the triangular shaped parcel called C-1. Said parcel C-1 is to become a part of Lot C as recorded in Volume 2 - Page 66 of Certified Survey Maps of Bayfield County.

This parcel of land is located in Gov't Lot Four (4), Section Twenty (20), Township forty-four (44) North, Range nine (9) West, Town of Barnes, Bayfield County, Wisconsin.

Said parcel C-1 contains sixty (60) feet of water frontage more-or-less and contains 0.13 acres more-or-less.

319881

Gl. 4 20-44-9

Certified Survey Map Number 000213

265