UNOFFICIAL COPY
Contact the Bayfield County Register of Deeds Office to obtain an official copy of this document.

#167

CERTIFIED SURVEY MAP NO. 000195 GL.3 5-44-9

241

316748

SCALE
0 50 100
FEET

⊙ 2" IRON PIPE IN PLACE
△ ANGLE IRON IN PLACE
⊙ 1"X30" IRON PIPE SET

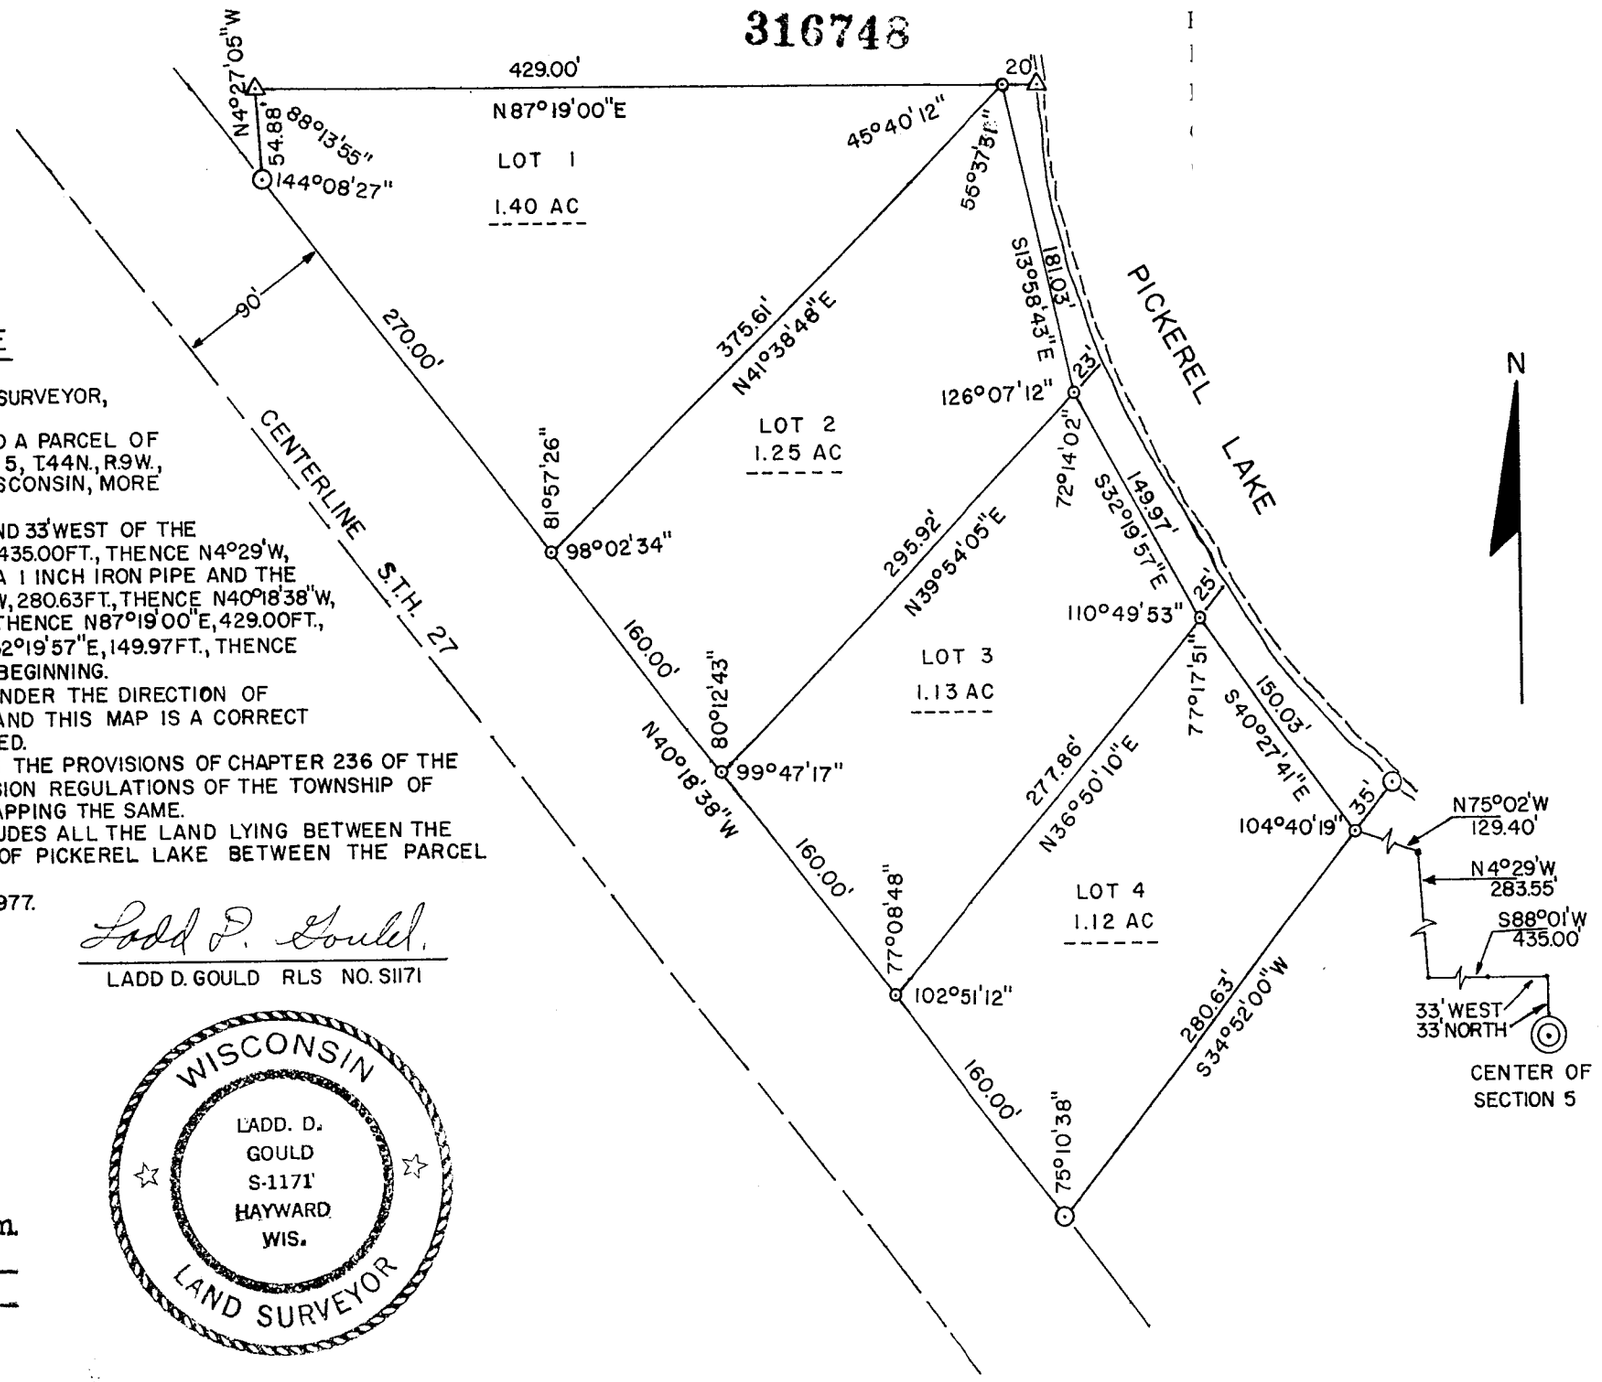

SURVEYOR'S CERTIFICATE

I LADD D. GOULD, REGISTERED LAND SURVEYOR, HEREBY CERTIFY;

THAT I HAVE SURVEYED AND MAPPED A PARCEL OF LAND LOCATED IN GOV'T. LOT 3, SECTION 5, T44N., R9W., TOWN OF BARNES, BAYFIELD COUNTY, WISCONSIN, MORE PARTICULARY DESCRIBED AS FOLLOWS;

COMMENCING AT A POINT 33' NORTH AND 33' WEST OF THE CENTER OF SECTION 5; THENCE S88°01'W, 435.00FT., THENCE N4°29'W, 283.55FT., THENCE N75°02'W, 129.40FT., TO A 1 INCH IRON PIPE AND THE POINT OF BEGINNING, THENCE S34°52'00"W, 280.63FT., THENCE N40°18'38"W, 750.00FT., THENCE N4°27'05"W, 54.88FT., THENCE N87°19'00"E, 429.00FT., THENCE S13°58'43"E, 181.03FT., THENCE S32°19'57"E, 149.97FT., THENCE S40°27'41"E, 150.03FT. TO THE POINT OF BEGINNING.

THAT I HAVE MADE SUCH SURVEY UNDER THE DIRECTION OF DONALD THORP, OWNER OF SAID LAND AND THIS MAP IS A CORRECT REPRESENTATION OF THE LAND SURVEYED.

THAT I HAVE FULLY COMPLIED WITH THE PROVISIONS OF CHAPTER 236 OF THE WISCONSIN STATUTES AND THE SUBDIVISION REGULATIONS OF THE TOWNSHIP OF BARNES, IN SURVEYING, DIVIDING AND MAPPING THE SAME.

THE ABOVE DESCRIPTION ALSO INCLUDES ALL THE LAND LYING BETWEEN THE MEANDER LINE AND HIGH WATER MARK OF PICKEREL LAKE BETWEEN THE PARCEL LINES EXTENDED.

DATED THIS 29TH DAY OF AUGUST 1977.

Ladd D. Gould

LADD D. GOULD RLS NO. S1171

WISCONSIN
LADD. D. GOULD S-1171 HAYWARD WIS.
LAND SURVEYOR

APPROVED
Bayfield County Zoning Comm.
By David K Lee
Date Sept 13, 1977 Appl# ____ Map# ____