Gov. Lot 5 Sec 20 - 45-9

Gov. Lot 5 Sec 20 - 45-9

UNOFFICIAL COPY

This document has not been recorded with the Bayfield County Register of Deeds Office.

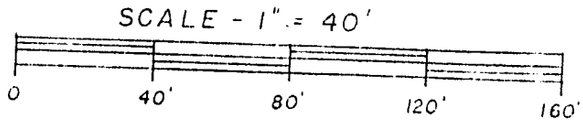


[illegible] Section Twenty (20), Township [illegible] (45) North, [illegible] described as follows: Commencing at a point that is [illegible] feet [illegible]; thence North parallel with the East line of said [illegible] thence Westerly along the water[illegible] of Lake Superior, a distance would be 160 feet; thence South [illegible] the parallel [illegible] South line of said [illegible]; thence [illegible] and [illegible]

[illegible] Government Lot Five (5), [illegible] feet; [illegible] Government Lot Five (5), [illegible] feet to the point of [illegible]; thence N36-55-[illegible] W., parallel with the East line of [illegible] 172.4' feet; thence [illegible]-52" parallel with [illegible] to the point of beginning.

[illegible] I, hereby certify: That by the order and under the [illegible] have surveyed and mapped the premises described above and the within [illegible] exterior boundaries of the land surveyed [illegible]

Duane A. Marten

[illegible]

[illegible]

Dated: [illegible], 19[illegible]

# PLAT OF SURVEY

[illegible]

#1142

UNOFFICIAL COPY
This document has not been recorded with the Bayfield County Register of Deeds Office.
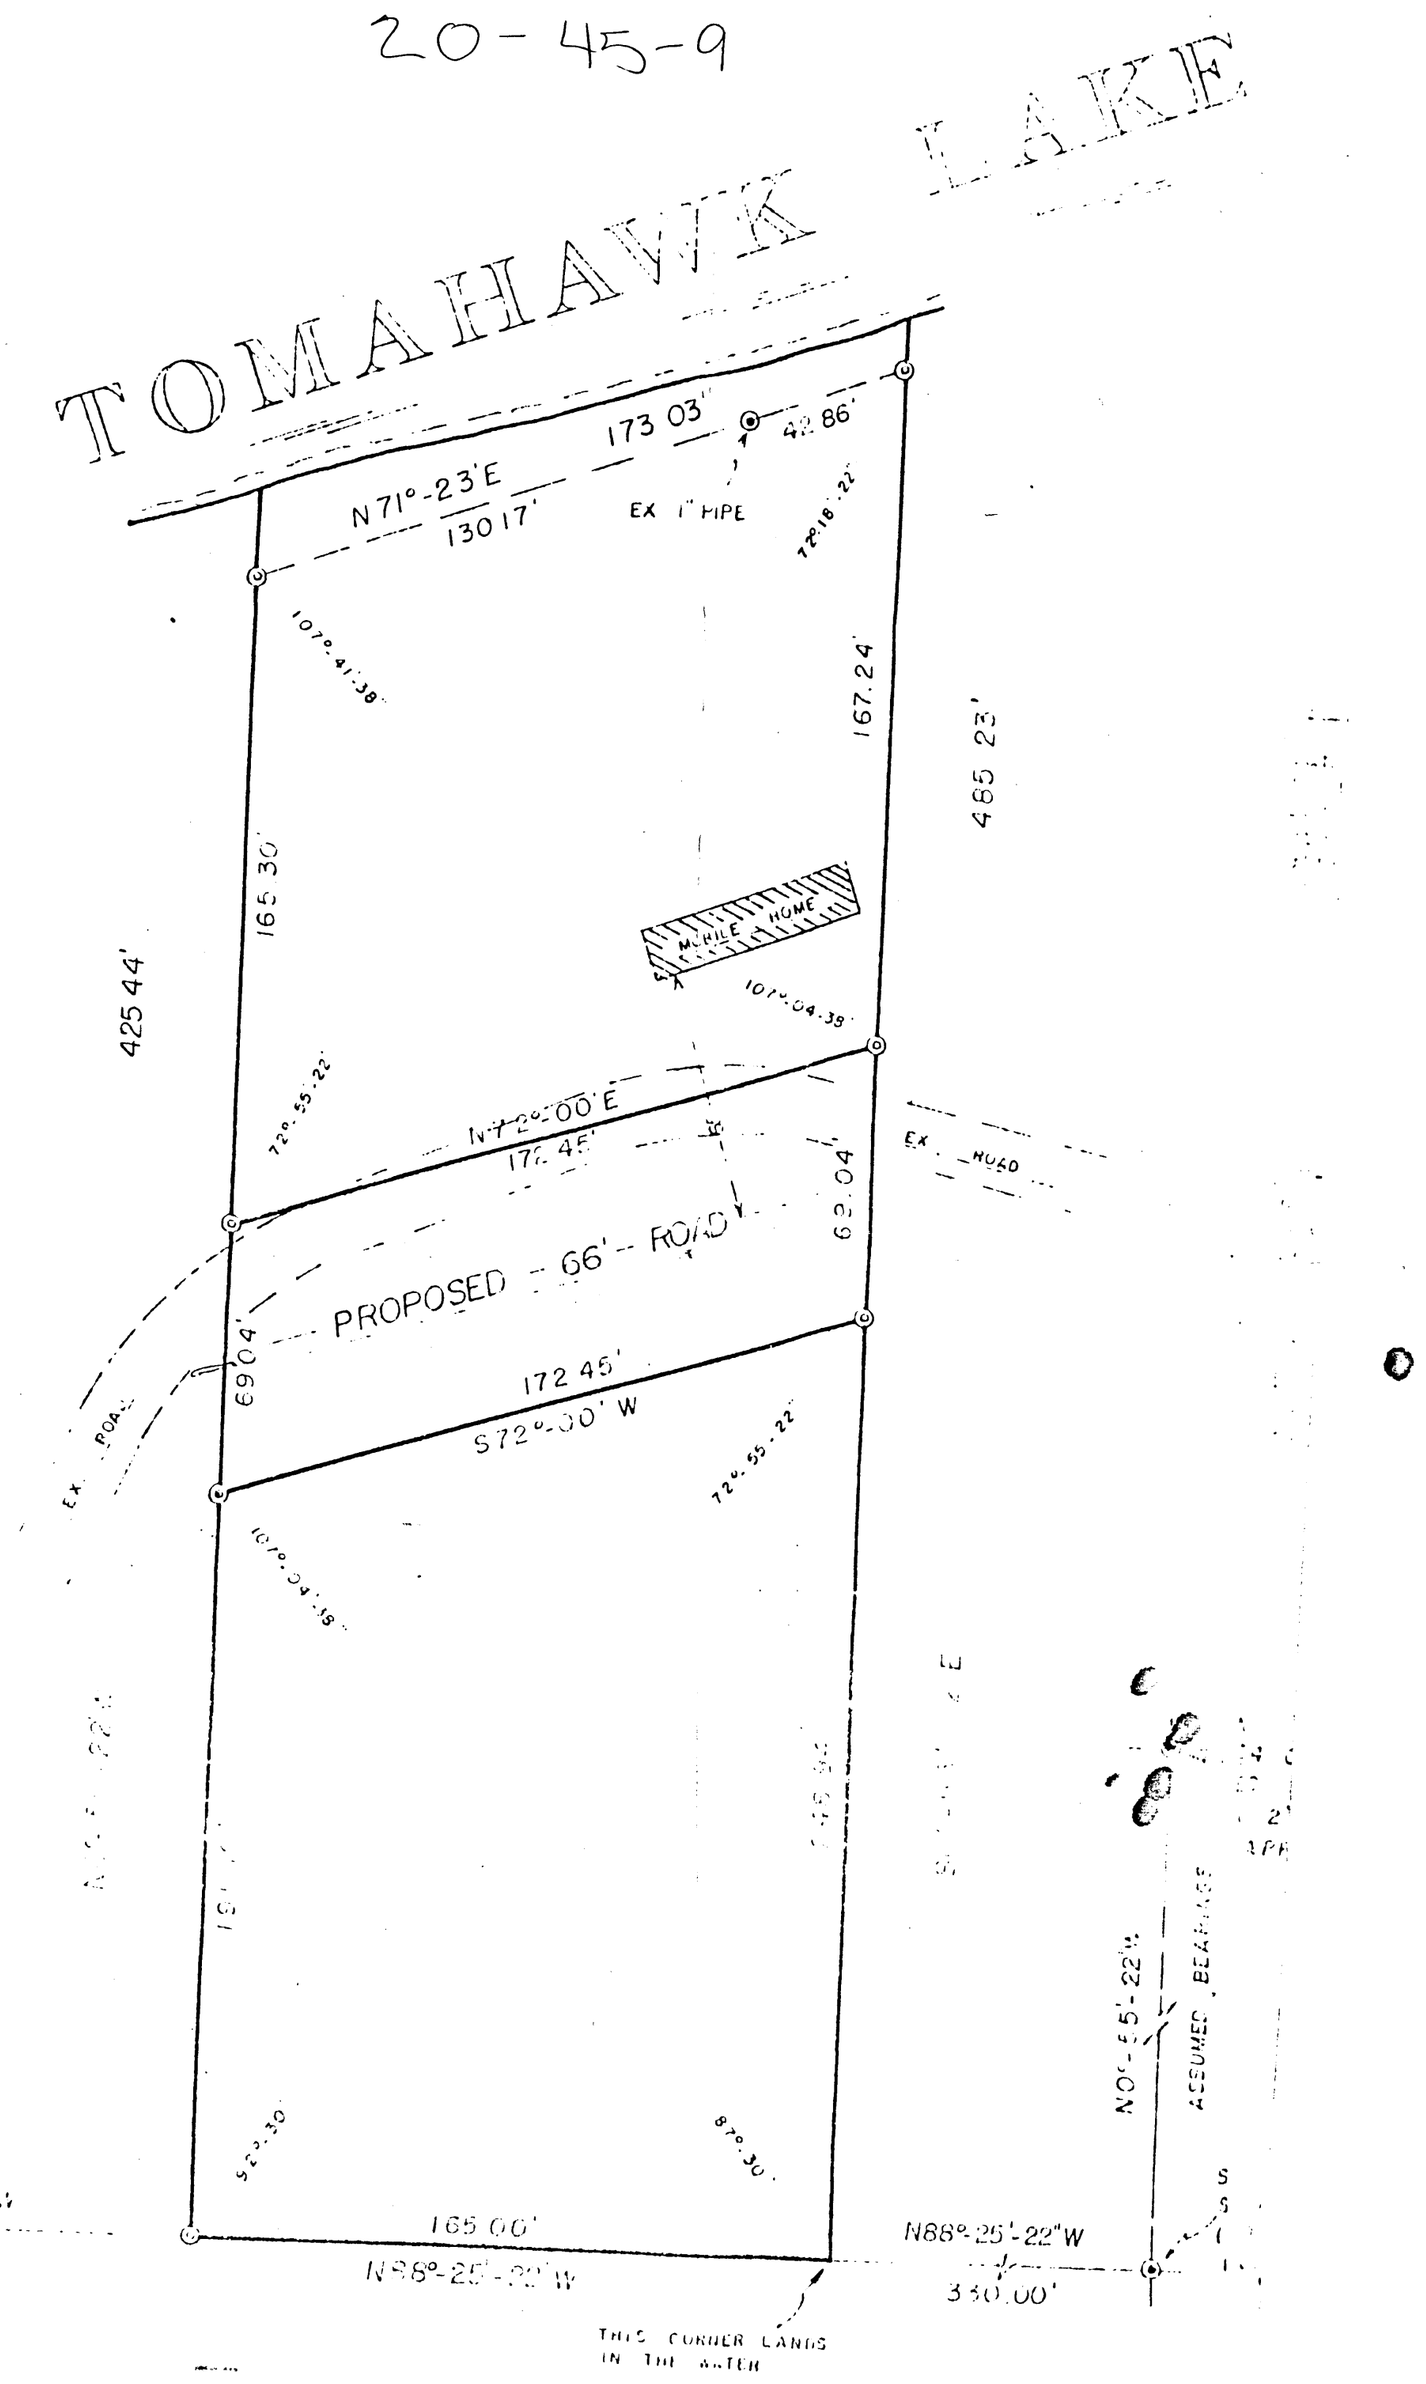
20-45-9