UNOFFICIAL COPY
Contact the Bayfield County Register of Deeds Office to obtain an official copy of this document.

#25

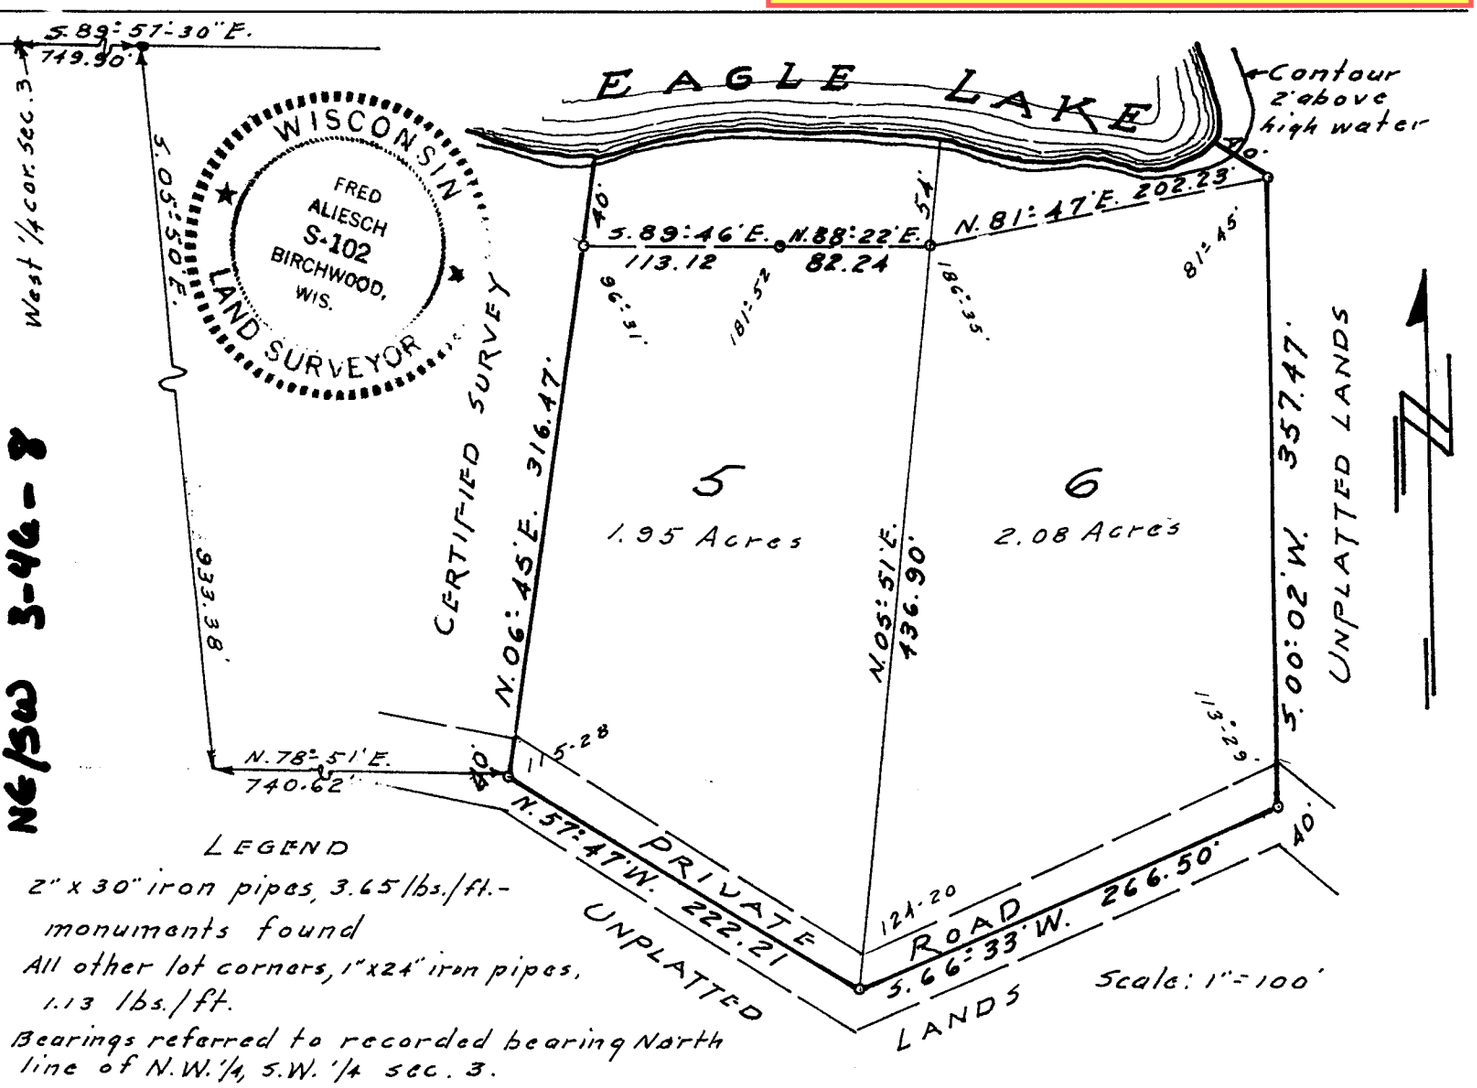

NE/SW 3-46-8

N.E.1/4, S.W.1/4, SEC.3, T.46N., R.8W. TOWN OF DELTA, BAYFIELD COUNTY, WIS.

I, Fred Aliesch, registered land surveyor, hereby certify: That in full compliance with the provisions of Chapter 236 of the Wisconsin Statutes and the subdivision regulations of the Town of Delta, and under the direction of _____, owner of said land, I have surveyed, divided and mapped certified survey; that such certified survey correctly represents all exterior boundaries and the subdivision of the land surveyed; and that this land is located in the NE¼ of the SW¼ of Section 3, Town 46 North, Range 8 West, Town of Delta, Bayfield County, Wisconsin, to-wit:

Commencing at the West Quarter corner of Section 3, thence South 89°-57'-30 East, 749.90 feet, thence South 05°-50' East, 933.38 feet, thence North 78°-51' East, 740.62 feet to the point of beginning, thence North 06°-45' East, 316.47 feet to a point 40 feet, more or less, from the water's edge of Eagle Lake, thence along the meander line along the lake South 89°-46' East, 113.12 feet, thence North 88°-22' East, 82.24 feet, thence North 81°-47' East, 202.23 feet to a point 40 feet, more or less, from the water's edge of Eagle Lake and the end of the meander line, thence South 00°-02' West, 357.47 feet, thence South 66°-33' West, 266.50 feet, thence North 57°-47' West, 222.21 feet to the point of beginning, including all the land lying between the meander line and the water's edge of Eagle Lake.

#25

Dated this 26 day of August, 1970

Fred Aliesch

Fred Aliesch RLS No. S-102

272732

000030 CSM No. 339