This map is not legible in this format. Please refer to hard copy map #3199 on file in the Land Records Office.

UNOFFICIAL COPY
This document has not been recorded with the Bayfield County Register of Deeds Office.

BOUNDARY SURVEY

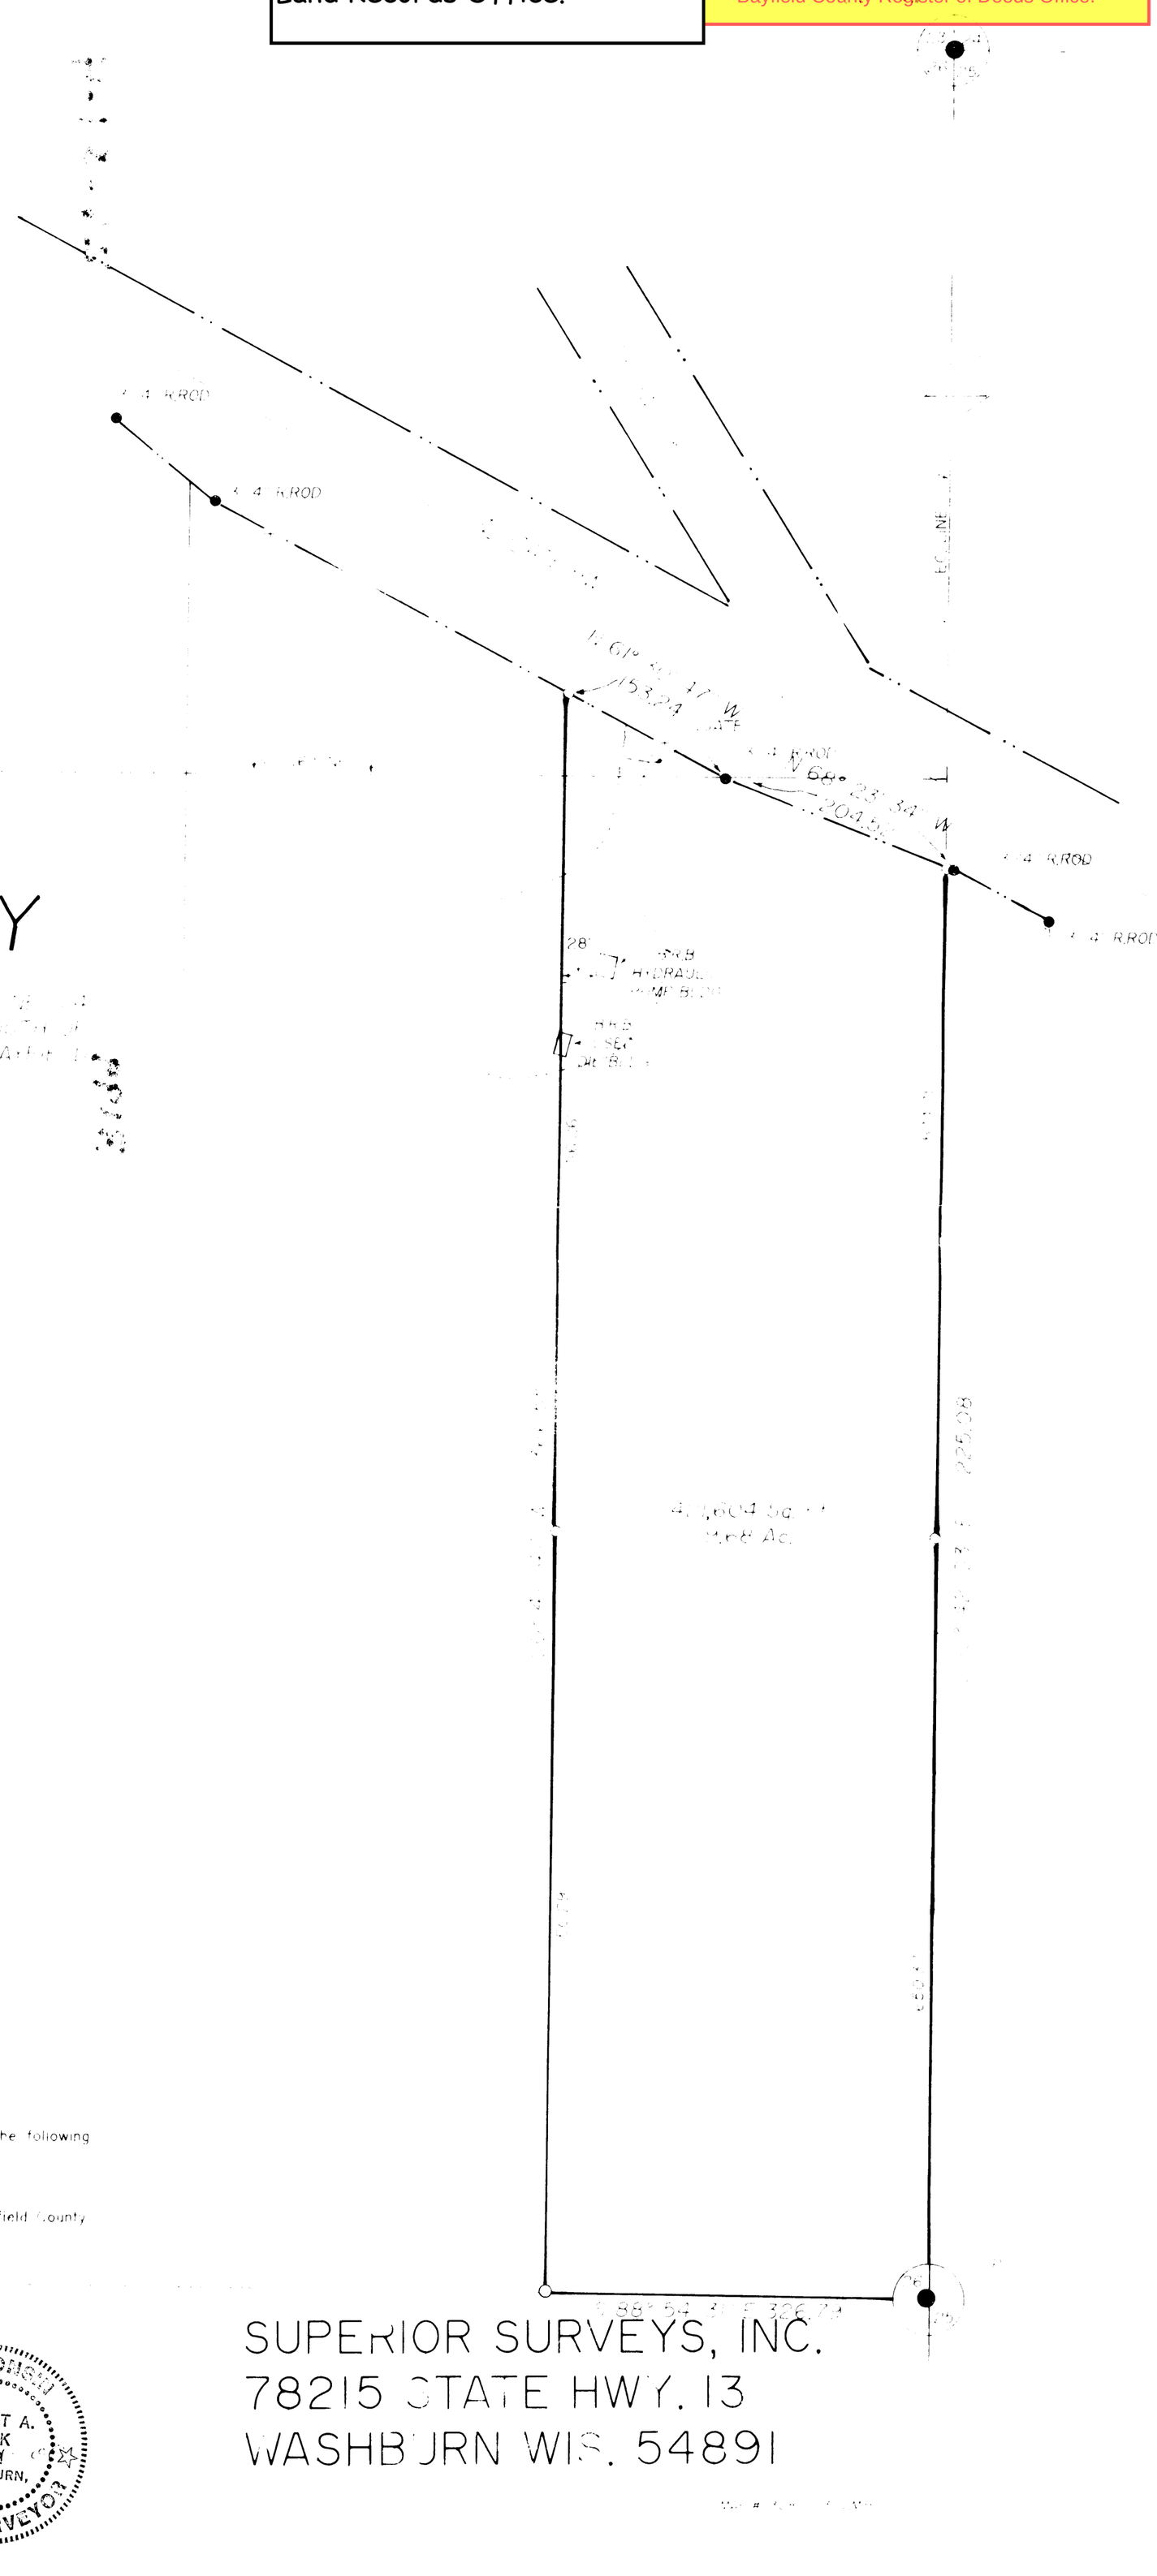

CERTIFICATE OF SURVEY

I, Robert A. Mick, professional land surveyor, do hereby certify that:

That on the order of BAYFIELD COUNTY HIGHWAY COMMISSION I have surveyed and mapped the following parcel of land located in SEC. 26, T.51N.,R.4 W, TOWN OF RUSSELL, BAYFIELD COUNTY, WI.

That such plat is a true representation of said survey;

That I have fully complied with Chapter A-E 7 of the Wisconsin Administrative Code and the Bayfield County Subdivision Control Ordinance in making the same; and

That said survey and map are correct to the best of my knowledge and belief.

Robert A. Mick, L.S. 962

WISCONSIN
ROBERT A. MICK
962
WASHBURN, WI
LAND SURVEYOR

SUPERIOR SURVEYS, INC.
78215 STATE HWY. 13
WASHBURN WIS. 54891