UNOFFICIAL COPY
This document has not been recorded with the Bayfield County Register of Deeds Office.

PLAT OF SURVEY

LOCATED IN THE NE–SW OF SECTION 8, T. 44 N., R. 7 W. IN THE TOWN OF DRUMMOND, BAYFIELD COUNTY, WISCONSIN.

NOTE:
EASEMENT FOR THIS PARCEL IS RECORDED IN VOL. 262, PAGES 241–242 OF DEEDS.

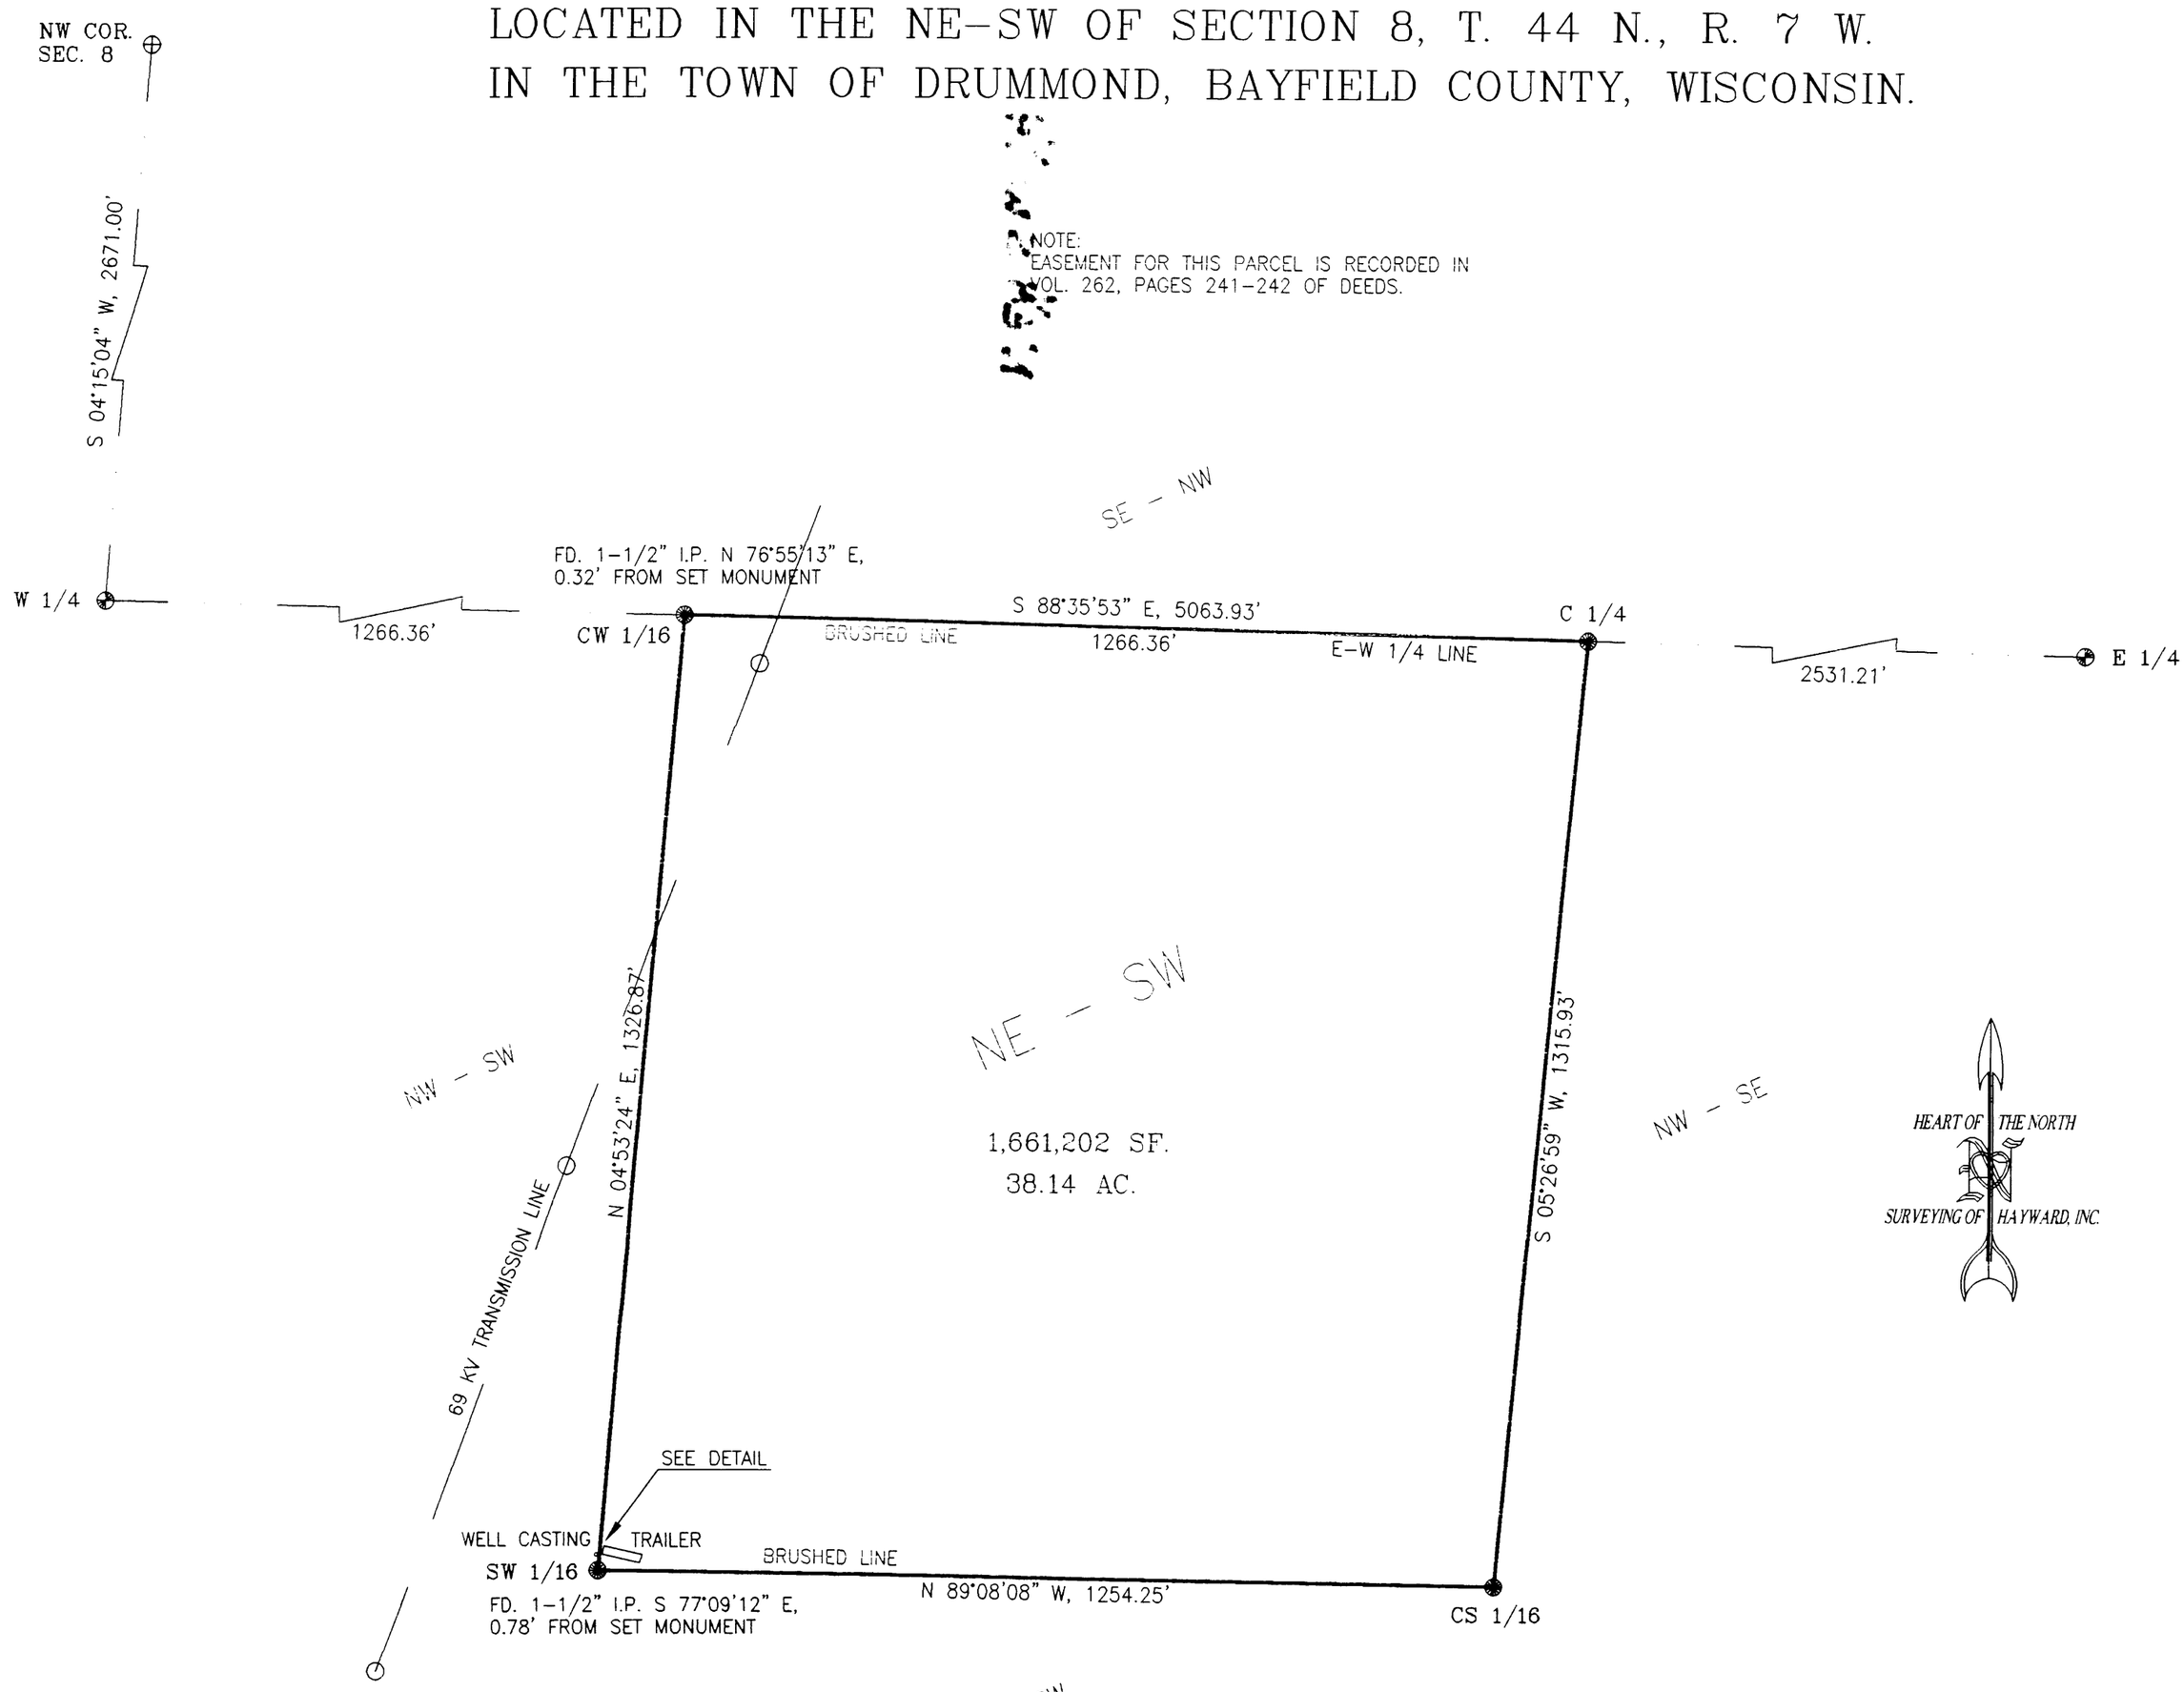

DETAIL
(NO SCALE)

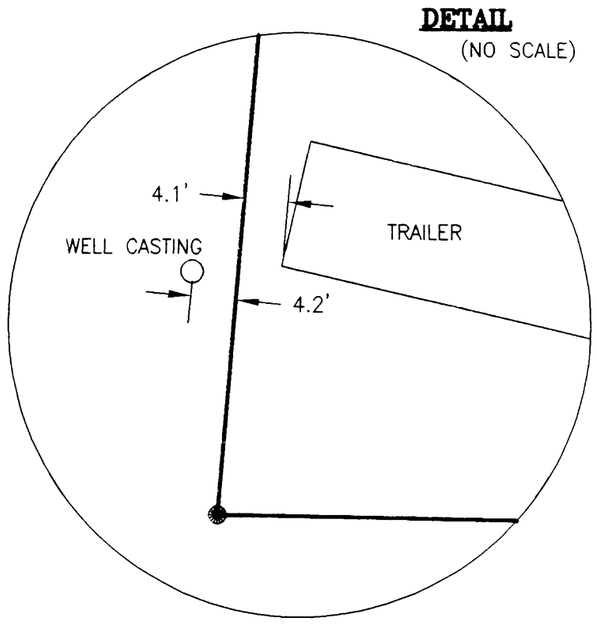

SCALE: 1 INCH = 200 FEET

200' 0 200' 400'

SURVEYOR'S CERTIFICATE

I, Larry T. Nelson, registered land surveyor, hereby certify:

That, under the order of BILL KRAGER, I have made a survey of the NE–SW of Section 8, T. 44 N., R. 7 W., in the Town of Drummond, Bayfield County, Wisconsin;

That this map is a true representation of that survey; and

That said survey and map are correct to the best of my knowledge and belief.

Larry T. Nelson 3/27/00
Larry T. Nelson Date
Wis. Reg. No. 1276

WISCONSIN LARRY T. NELSON S-1276 ASHLAND, WIS. LAND SURVEYOR

LEGEND

- FD. 2–1/2" CAPPED IRON PIPE
- FD. 3/8" REBAR
- SET 1" x 24" IRON PIPE, WT.= 1.13 #/FT.

CLIENT: BILL KRAGER

JOB: H001/00
SCALE: 1" = 200'
DATE: 03/23/2000
BEARING REF. E–W 1/4 LINE SEC. 8
ASSUMED TO BEAR S 88°35'53" E

DRAFTED BY: DLU
DISK:
FILE: H00100
NB.: S–154/PG. 103
SHEET 1 OF 1

HEART OF THE NORTH
SURVEYING OF HAYWARD, INC.
10339 N. DUFFY ROAD PH: 715/634–2442
HAYWARD, WIS. 54843 FAX: 715/634–6444