UNOFFICIAL COPY
This document has not been recorded with the Bayfield County Register of Deeds Office.

CLIENT
KIRK ZELINSKE
1119 ROYAL OAK DRIVE
VERNON HILLS, ILL. 60061

#3989

WISCONSIN
FREDERIC W. ZIETLOW
S-922
Hayward Wis.
LAND SURVEYOR

Fredric W. Zietlow 2-9-01

APEX SURVEYING
P.O. BOX 607 – HAYWARD, WI 54843
(715) 634-3435 • (800) 599-9781 • FAX (715) 634-3864

PLAT OF SURVEY

LOCATED IN GOV'T LOT 3, SECTION 3, T43N-R6W
TOWN OF NAMEKAGON, BAYFIELD CO., WIS.

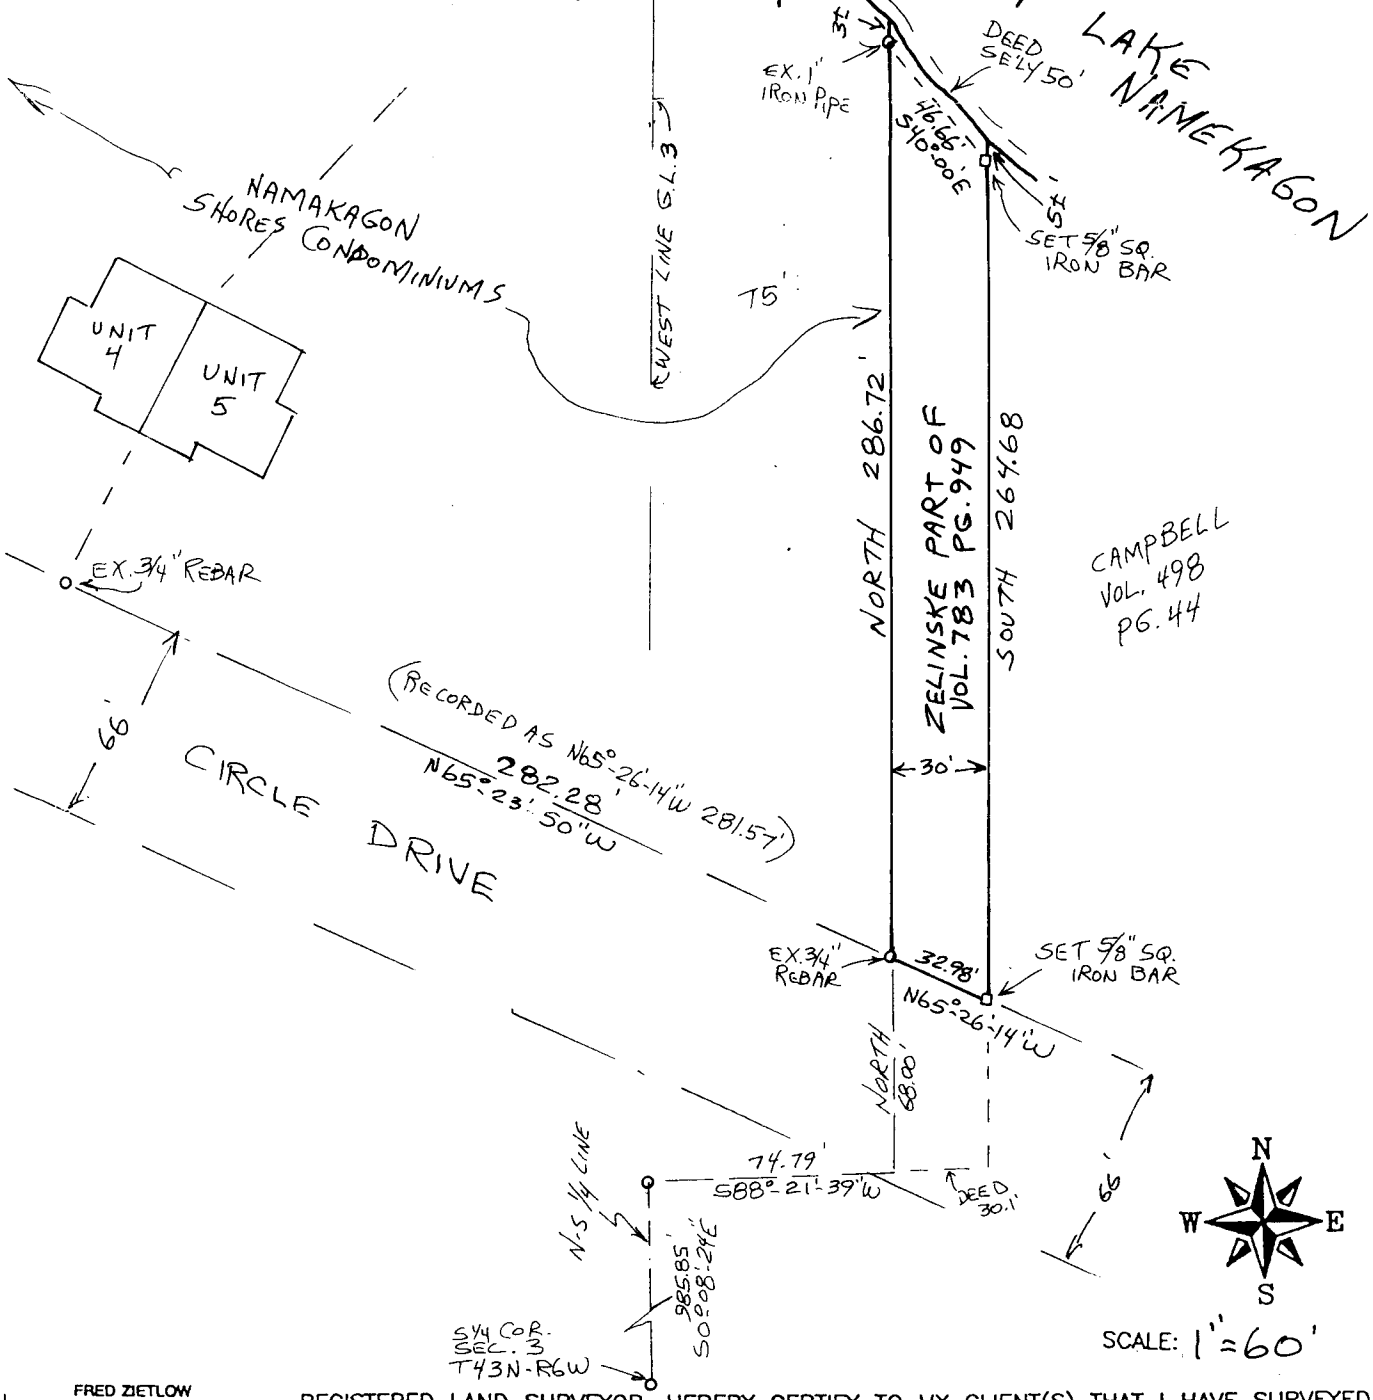

I, FRED ZIETLOW, REGISTERED LAND SURVEYOR, HEREBY CERTIFY TO MY CLIENT(S) THAT I HAVE SURVEYED AND MAPPED THE PROPERTY SHOWN UPON THIS PLAT AND THAT THE WITHIN PLAT IS A TRUE AND CORRECT REPRESENTATION OF THE BOUNDARIES OF THE LAND SURVEYED, TO THE BEST OF MY KNOWLEDGE AND BELIEF.

GL 3

3.43.6