UNOFFICIAL COPY
Contact the Bayfield County Register of Deeds Office to obtain an official copy of this document.

NW¼ SW¼ 34-51-6

CERTIFIED SURVEY MAP

PART OF THE NW 1/4 OF THE SW 1/4, SEC. 34, T. 51 N., R. 6 W., TOWN OF BELL, BAYFIELD COUNTY, WIS.

SURVEYOR'S CERTIFICATE

I, Thomas W. Nelson, Registered land surveyor, hereby certify;

That on the order of Clayton Howk, I made a survey of the following described property in the NW¼ of the SW¼ of Section 34, T. 51 N., R. 6 W., Town of Bell, Bayfield County, Wisconsin.

To locate the Point Of Beginning, commence at the NE. corner of the NW¼ of the SW¼ of Sec. 34; Thence run S 01° 36' 54" E, along the East line of the NW¼ of the SW¼, 332.45 feet, to the center line of Wis. State Hwy. No. 13; Thence S 46° 38' W, along the center line of Wis. State Hwy. No. 13, 361.77 feet; Thence N 43° 22' W, 50.00 feet, to the NW'ly. R.O.W. line of Wis. State Hwy. No. 13, which is the Point Of Beginning. Thence from said Point Of Beginning by metes and bounds; N 43° 22' W, 200.00 feet; Thence S 46° 38' W, 600.00 feet; Thence S 43° 22' E, 200.00 feet, to the NW'ly. R.O.W. line of Wis. State Hwy. No. 13; Thence N 46° 38' E, along the NW'ly. R.O.W. line of Wis. State Hwy. No. 13, 600.00 feet, to the Point Of Beginning.

That this map is a true representation of said survey and that I have fully complied with Sec. 236.34 of the Wisconsin Statutes.

Thomas W. Nelson
Thomas W. Nelson
Wis. Reg. No. S-263

WISCONSIN
THOMAS W. NELSON
ASHLAND, WIS.
LAND SURVEYOR

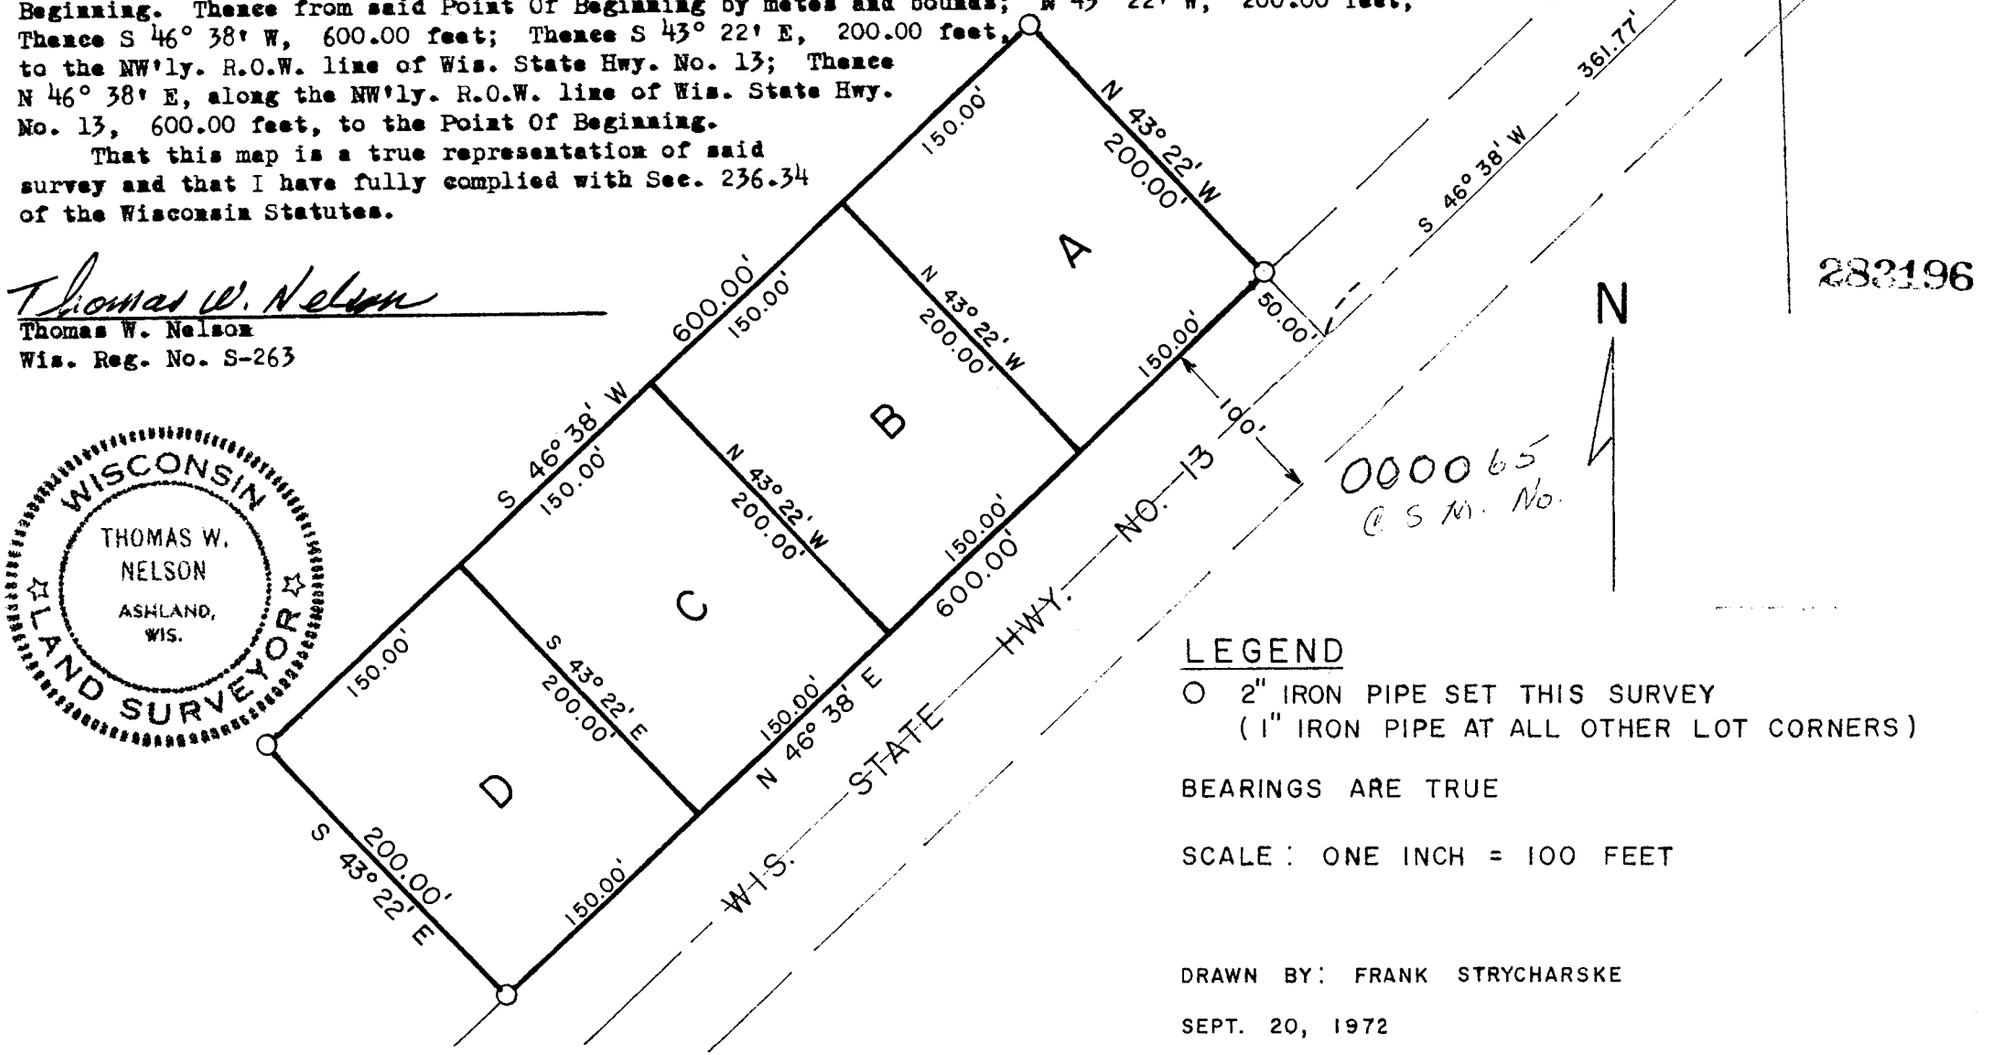

LEGEND

○ 2" IRON PIPE SET THIS SURVEY
(1" IRON PIPE AT ALL OTHER LOT CORNERS)

BEARINGS ARE TRUE

SCALE: ONE INCH = 100 FEET

DRAWN BY: FRANK STRYCHARSKE

SEPT. 20, 1972