UNOFFICIAL COPY
Contact the Bayfield County Register of Deeds Office to obtain an official copy of this document.

BAYFIELD COUNTY CERTIFIED SURVEY MAP # 000684

LOT 2 OF THE BAYFIELD PENINSULA FRUIT LANDS COMPANY SUBDIVISION OF THE E. 1/2 OF THE NE 1/4 OF SEC. 2 AND THE N. 1/2 OF THE NW 1/4 AND THE NW 1/4 OF THE NE 1/4 OF SEC. 1, ALL IN T. 50N., R. 4 W.

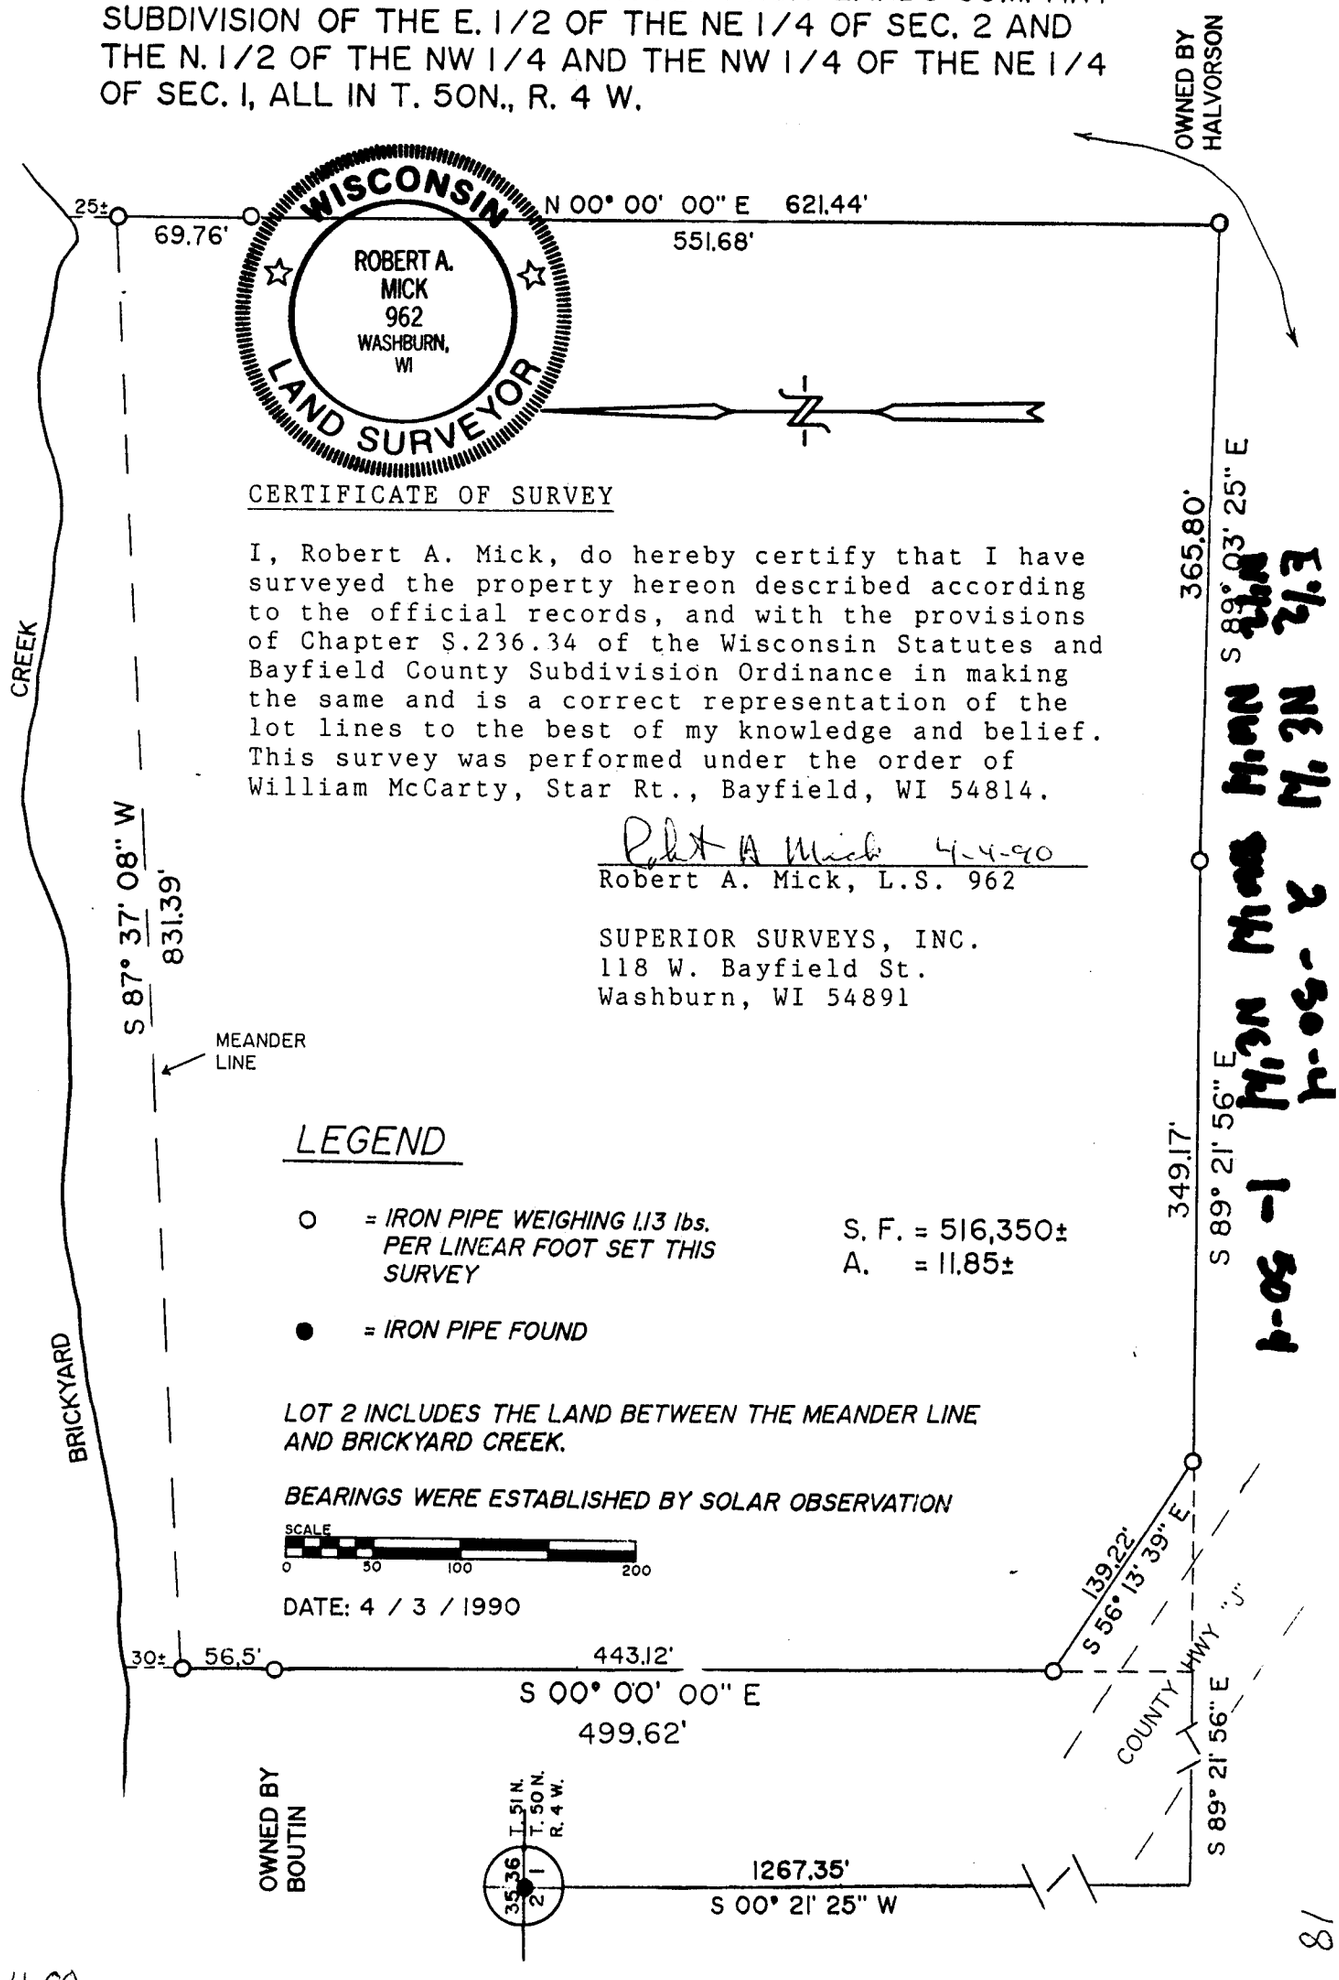

CERTIFICATE OF SURVEY

I, Robert A. Mick, do hereby certify that I have surveyed the property hereon described according to the official records, and with the provisions of Chapter S.236.34 of the Wisconsin Statutes and Bayfield County Subdivision Ordinance in making the same and is a correct representation of the lot lines to the best of my knowledge and belief. This survey was performed under the order of William McCarty, Star Rt., Bayfield, WI 54814.

Robert A Mick 4-4-90
Robert A. Mick, L.S. 962

SUPERIOR SURVEYS, INC.
118 W. Bayfield St.
Washburn, WI 54891

LEGEND

○ = IRON PIPE WEIGHING 1.13 lbs. PER LINEAR FOOT SET THIS SURVEY

● = IRON PIPE FOUND

S. F. = 516,350±
A. = 11.85±

LOT 2 INCLUDES THE LAND BETWEEN THE MEANDER LINE AND BRICKYARD CREEK.

BEARINGS WERE ESTABLISHED BY SOLAR OBSERVATION

SCALE 0 50 100 200

DATE: 4 / 3 / 1990

Pd. 4.00