UNOFFICIAL COPY
Contact the Bayfield County Register of Deeds Office to obtain an official copy of this document.

20-44-9

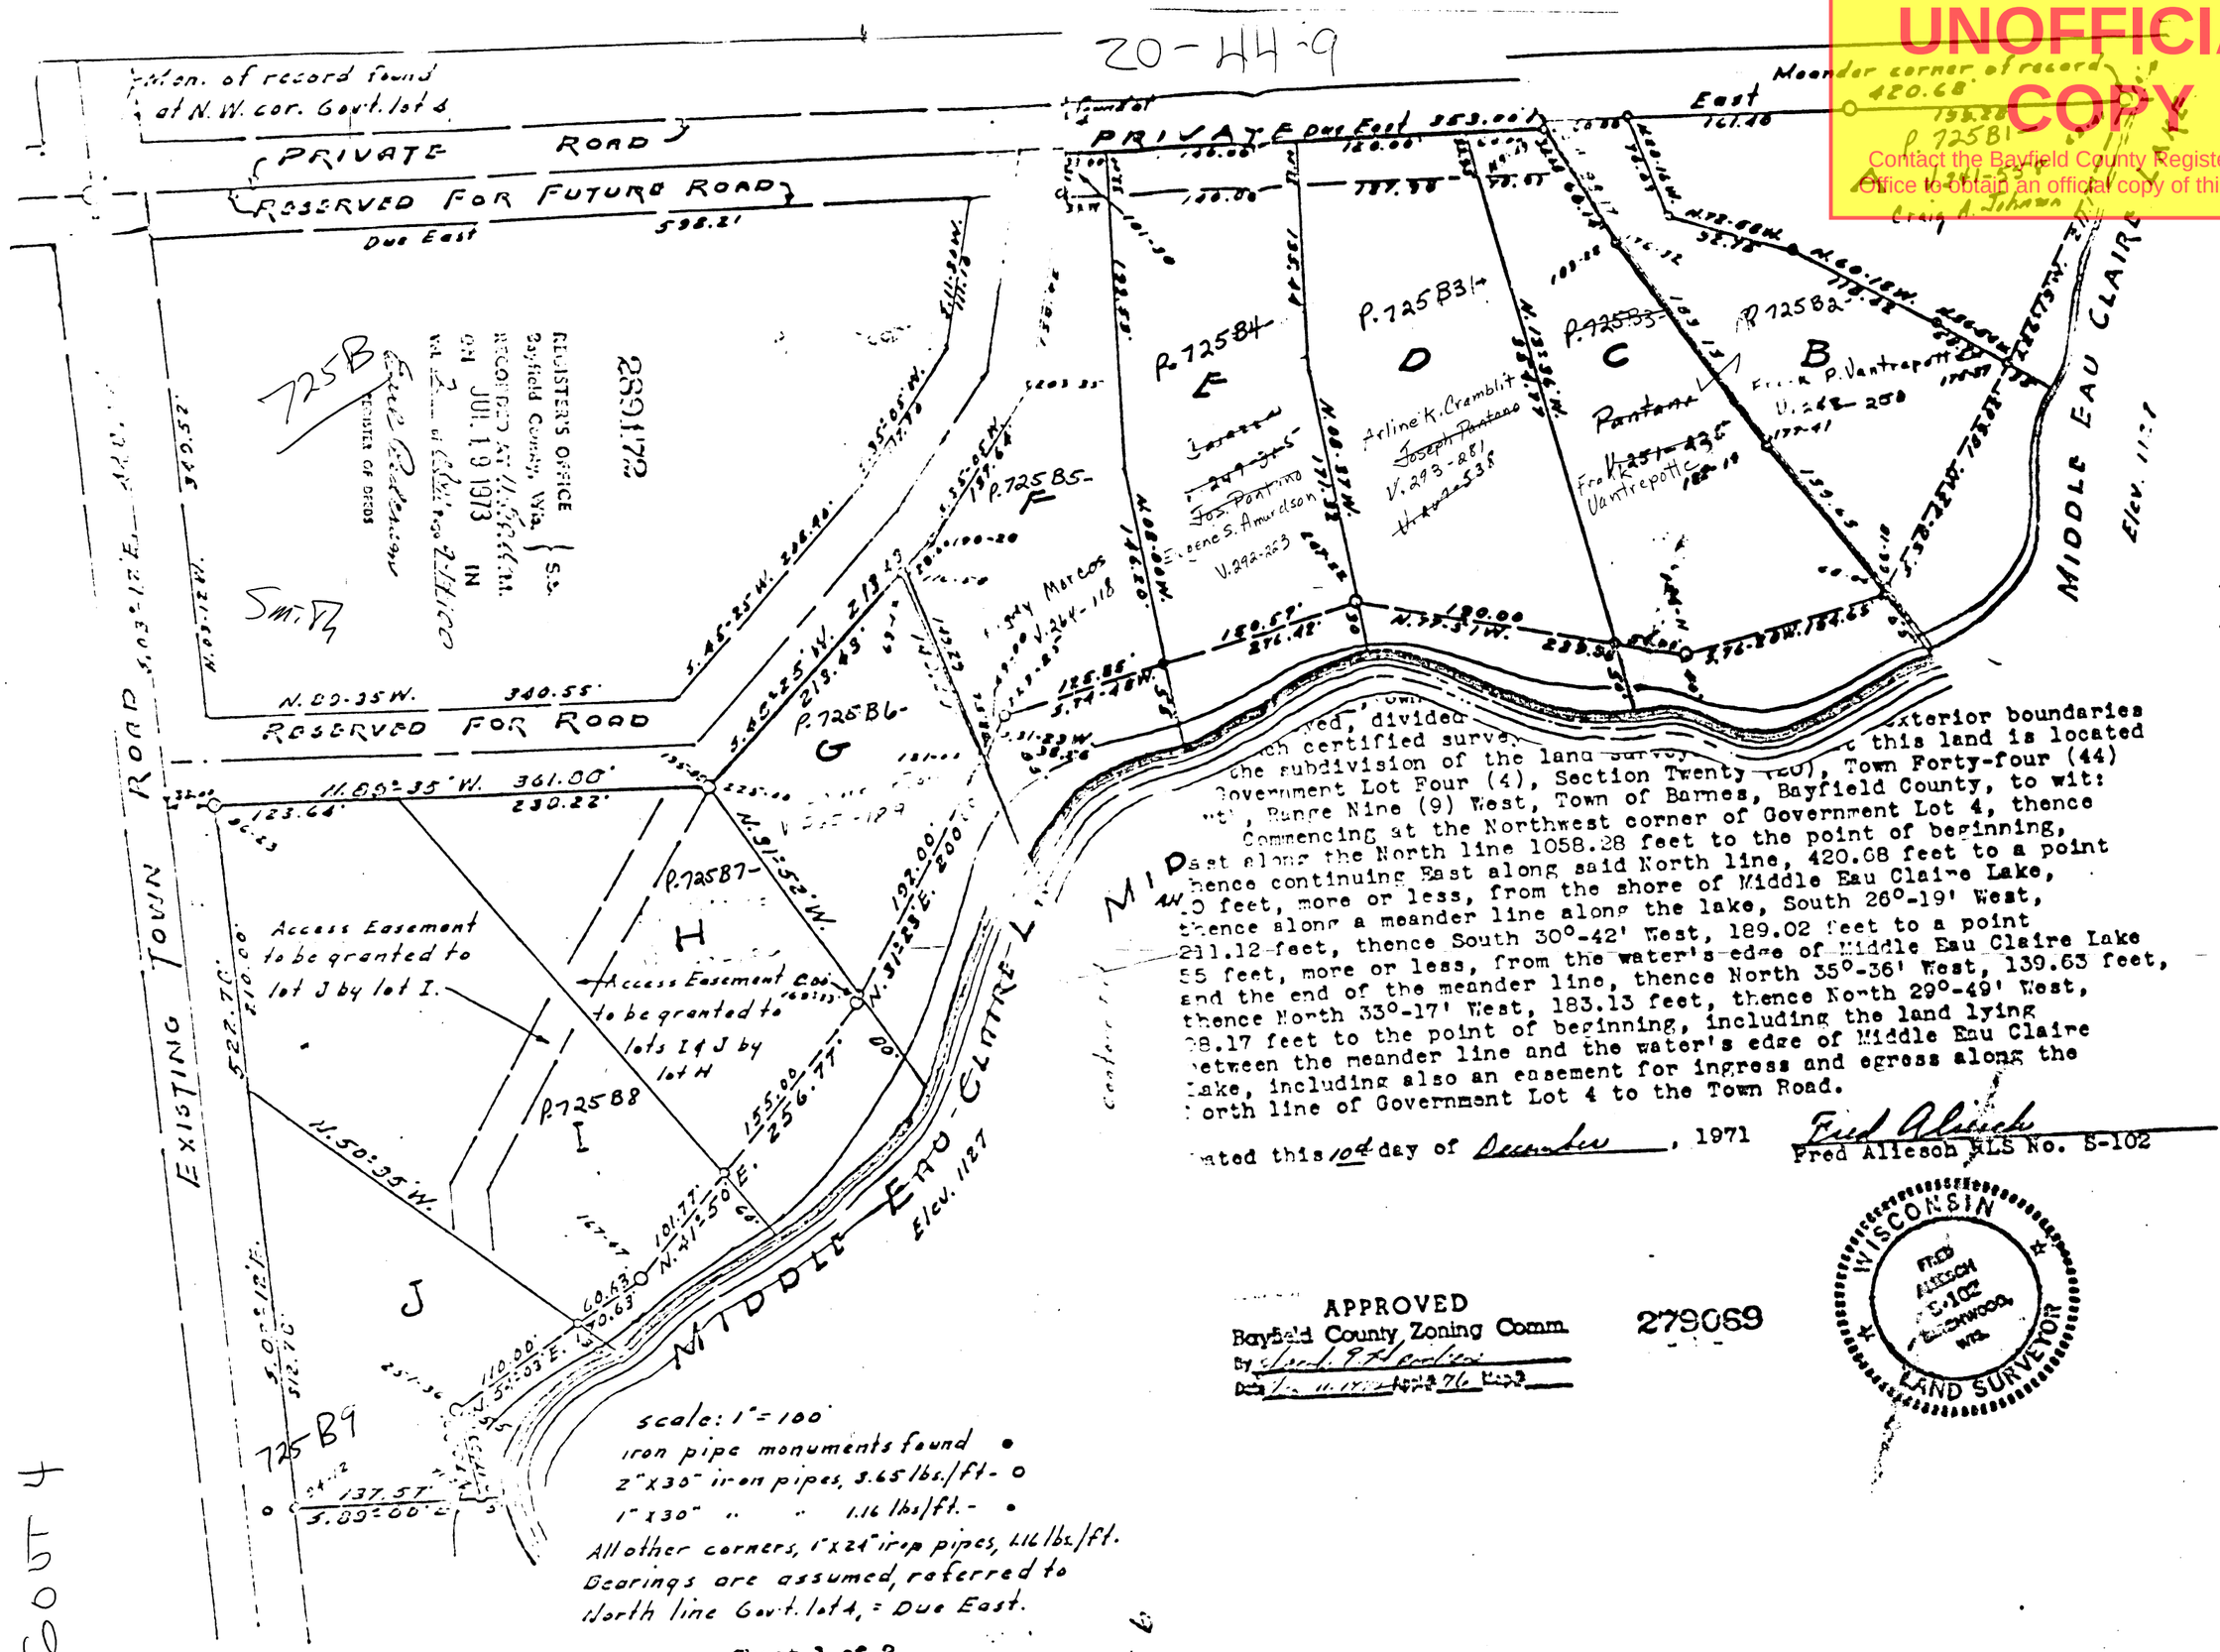

...ved, divided ... exterior boundaries ...ch certified survey ... this land is located the subdivision of the land survey ... Town Forty-four (44) Government Lot Four (4), Section Twenty (20), Town Forty-four (44) ...th, Range Nine (9) West, Town of Barnes, Bayfield County, to wit: Commencing at the Northwest corner of Government Lot 4, thence ...ast along the North line 1058.28 feet to the point of beginning, ...hence continuing East along said North line, 420.68 feet to a point ...0 feet, more or less, from the shore of Middle Eau Claire Lake, thence along a meander line along the lake, South 26°-19' West, 211.12 feet, thence South 30°-42' West, 189.02 feet to a point 55 feet, more or less, from the water's edge of Middle Eau Claire Lake and the end of the meander line, thence North 35°-36' West, 139.63 feet, thence North 33°-17' West, 183.13 feet, thence North 29°-49' West, 98.17 feet to the point of beginning, including the land lying between the meander line and the water's edge of Middle Eau Claire Lake, including also an easement for ingress and egress along the North line of Government Lot 4 to the Town Road.

...ated this 10th day of December, 1971

Fred Aliesch
Fred Aliesch RLS No. S-102

APPROVED
Bayfield County Zoning Comm.
By [signature]
Date [illegible] 11-19-72 Appl. 76 Map

279069

WISCONSIN LAND SURVEYOR
FRED ALIESCH S-102 BARNWOOD, WIS.

Sheet 1 of 2

S.20
GOVT 4

33

UNOFFICIAL COPY
Contact the Bayfield County Register of Deeds Office to obtain an official copy of this document.

#78

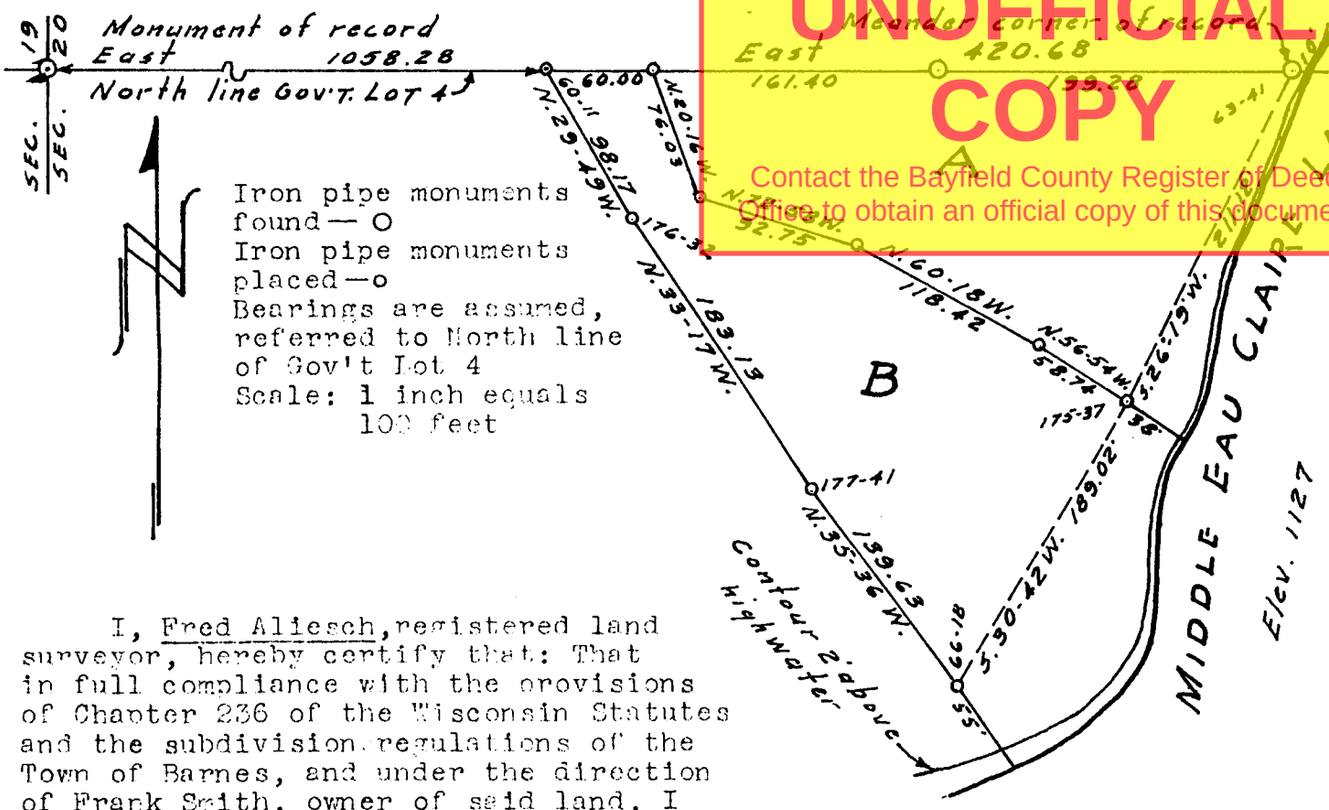

I, Fred Aliesch, registered land surveyor, hereby certify that: That in full compliance with the provisions of Chapter 236 of the Wisconsin Statutes and the subdivision regulations of the Town of Barnes, and under the direction of Frank Smith, owner of said land, I have surveyed, divided and mapped certified survey; that such certified survey correctly represents all exterior boundaries and the subdivision of the land surveyed; and that this land is located in Government Lot Four (4), Section Twenty (20), Town Forty-four (44) North, Range Nine (9) West, Town of Barnes, Bayfield County, to wit:

Commencing at the Northwest corner of Government Lot 4, thence East along the North line 1058.28 feet to the point of beginning, thence continuing East along said North line, 420.68 feet to a point 10 feet, more or less, from the shore of Middle Eau Claire Lake, thence along a meander line along the lake, South 26°-19' West, 211.12 feet, thence South 30°-42' West, 189.02 feet to a point 55 feet, more or less, from the water's edge of Middle Eau Claire Lake and the end of the meander line, thence North 35°-36' West, 139.63 feet, thence North 33°-17' West, 183.13 feet, thence North 29°-49' West, 98.17 feet to the point of beginning, including the land lying between the meander line and the water's edge of Middle Eau Claire Lake, including also an easement for ingress and egress along the North line of Government Lot 4 to the Town Road.

Dated this 10th day of December, 1971

Fred Aliesch
Fred Aliesch RLS No. S-102

WISCONSIN
FRED ALIESCH
S-102
BIRCHWOOD, WIS.
LAND SURVEYOR

APPROVED
Bayfield County Zoning Comm.
By Jacob E. Heinken
Date Jan. 11-1972 Appl# 76 Map#

279069

REGISTER'S OFFICE
Bayfield County, Wis. } S.S.
RECORDED AT 3 P. M.
ON JAN 12 1972 IN
Vol. 2 of CSM Page 33
Earl Pedersen
REGISTER OF DEEDS

GL. 4-20-44-9

000046
CSM NO.

33