UNOFFICIAL COPY
This document has not been recorded with the Bayfield County Register of Deeds Office.

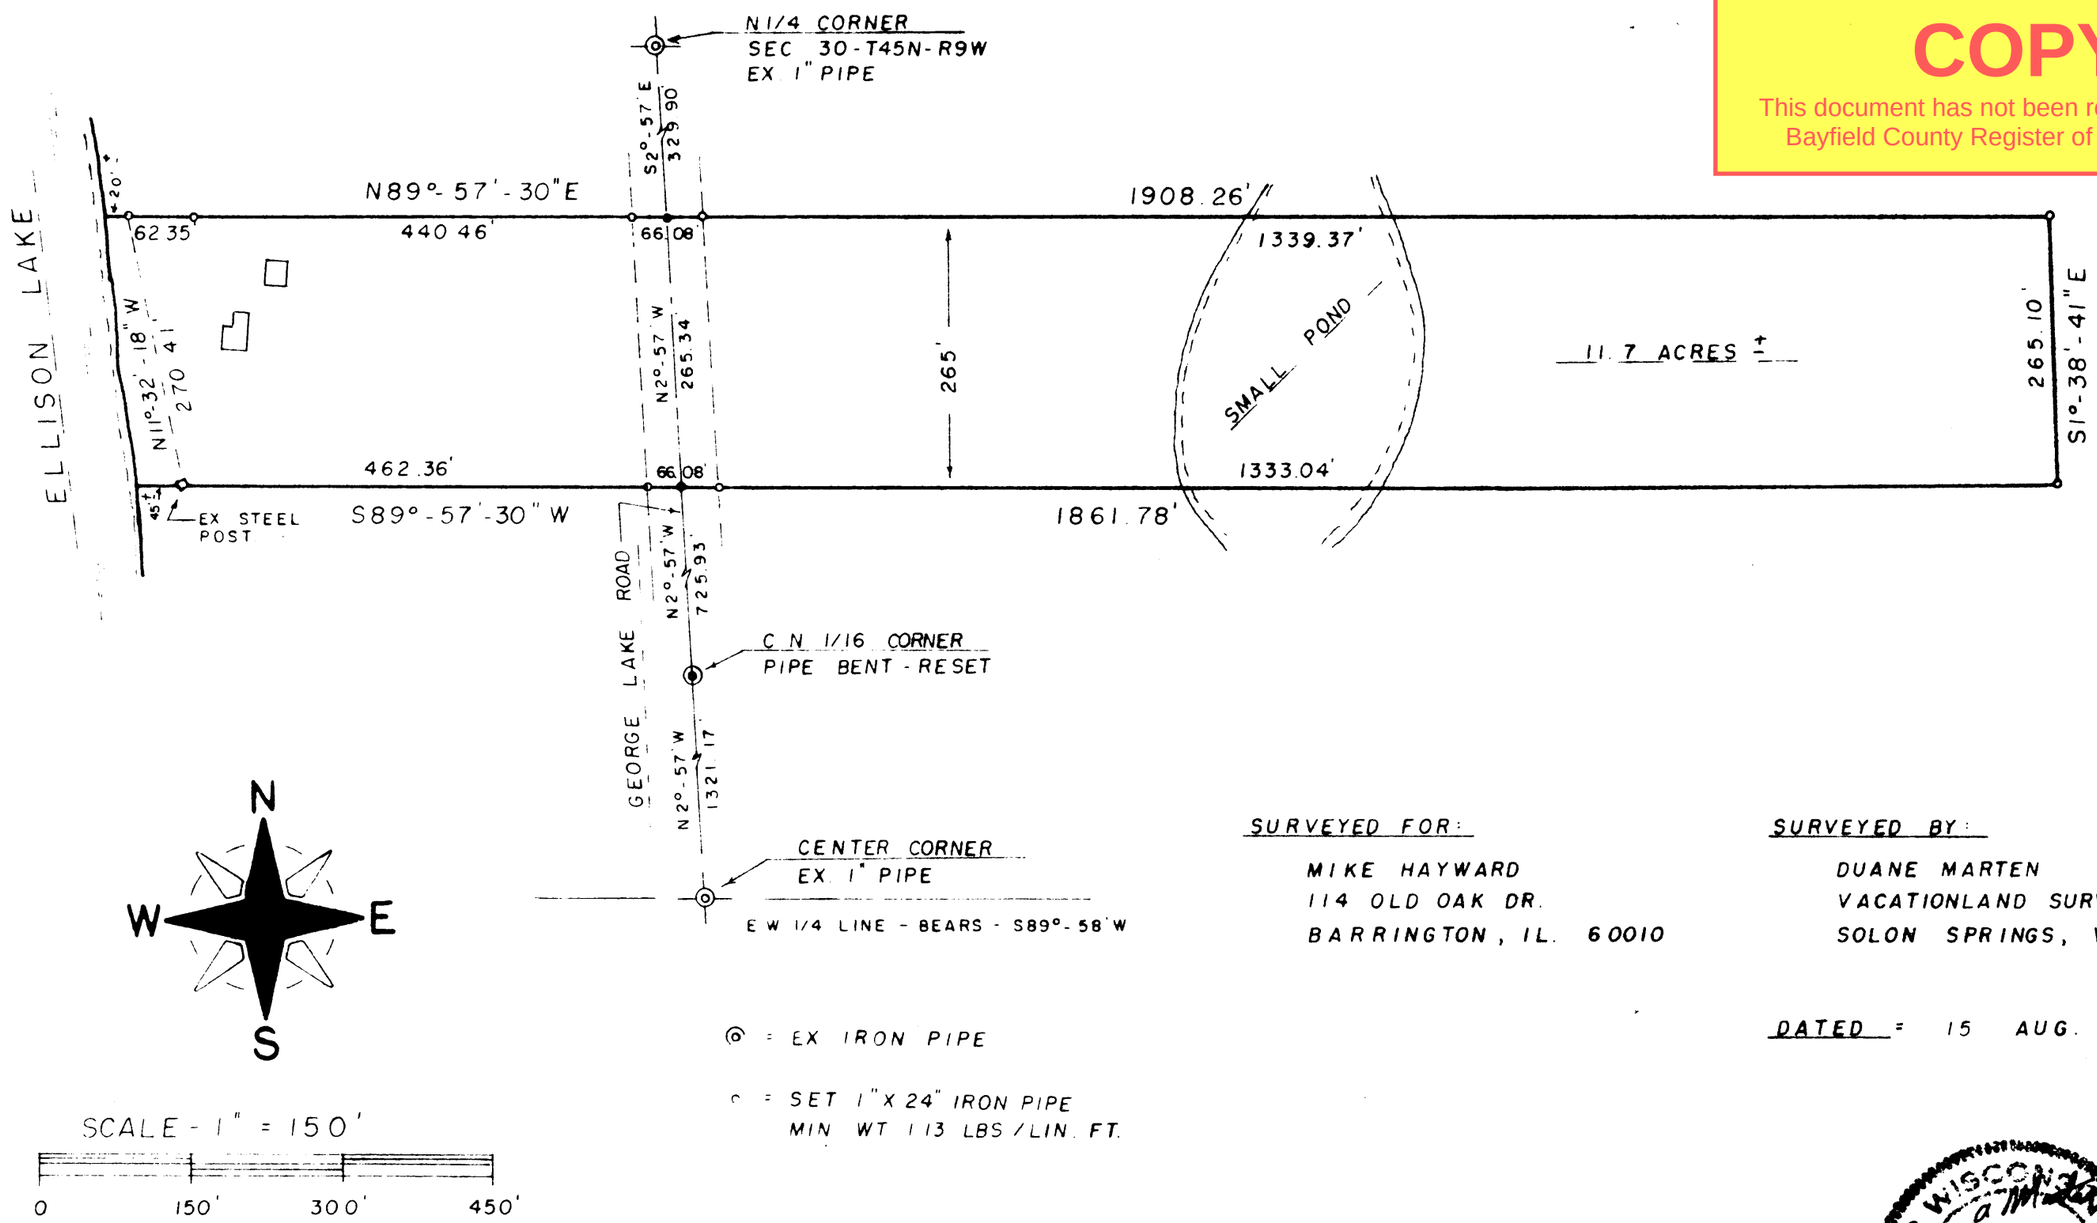

⊙ = EX IRON PIPE

○ = SET 1"X 24" IRON PIPE
MIN WT 1.13 LBS/LIN. FT.

SURVEYED FOR:

MIKE HAYWARD
114 OLD OAK DR.
BARRINGTON, IL. 60010

SURVEYED BY:

DUANE MARTEN
VACATIONLAND SURVEYOR'S, INC.
SOLON SPRINGS, WIS. 54873

DATED = 15 AUG. 1987

PLAT OF SURVEY

OF THE NORTH 265 FEET OF THE SOUTH 990 FEET OF
GOV'T LOT ONE, SEC. 30-T45N-R9W, TOWN OF BARNES,
BAYFIELD COUNTY, WIS.

"708"