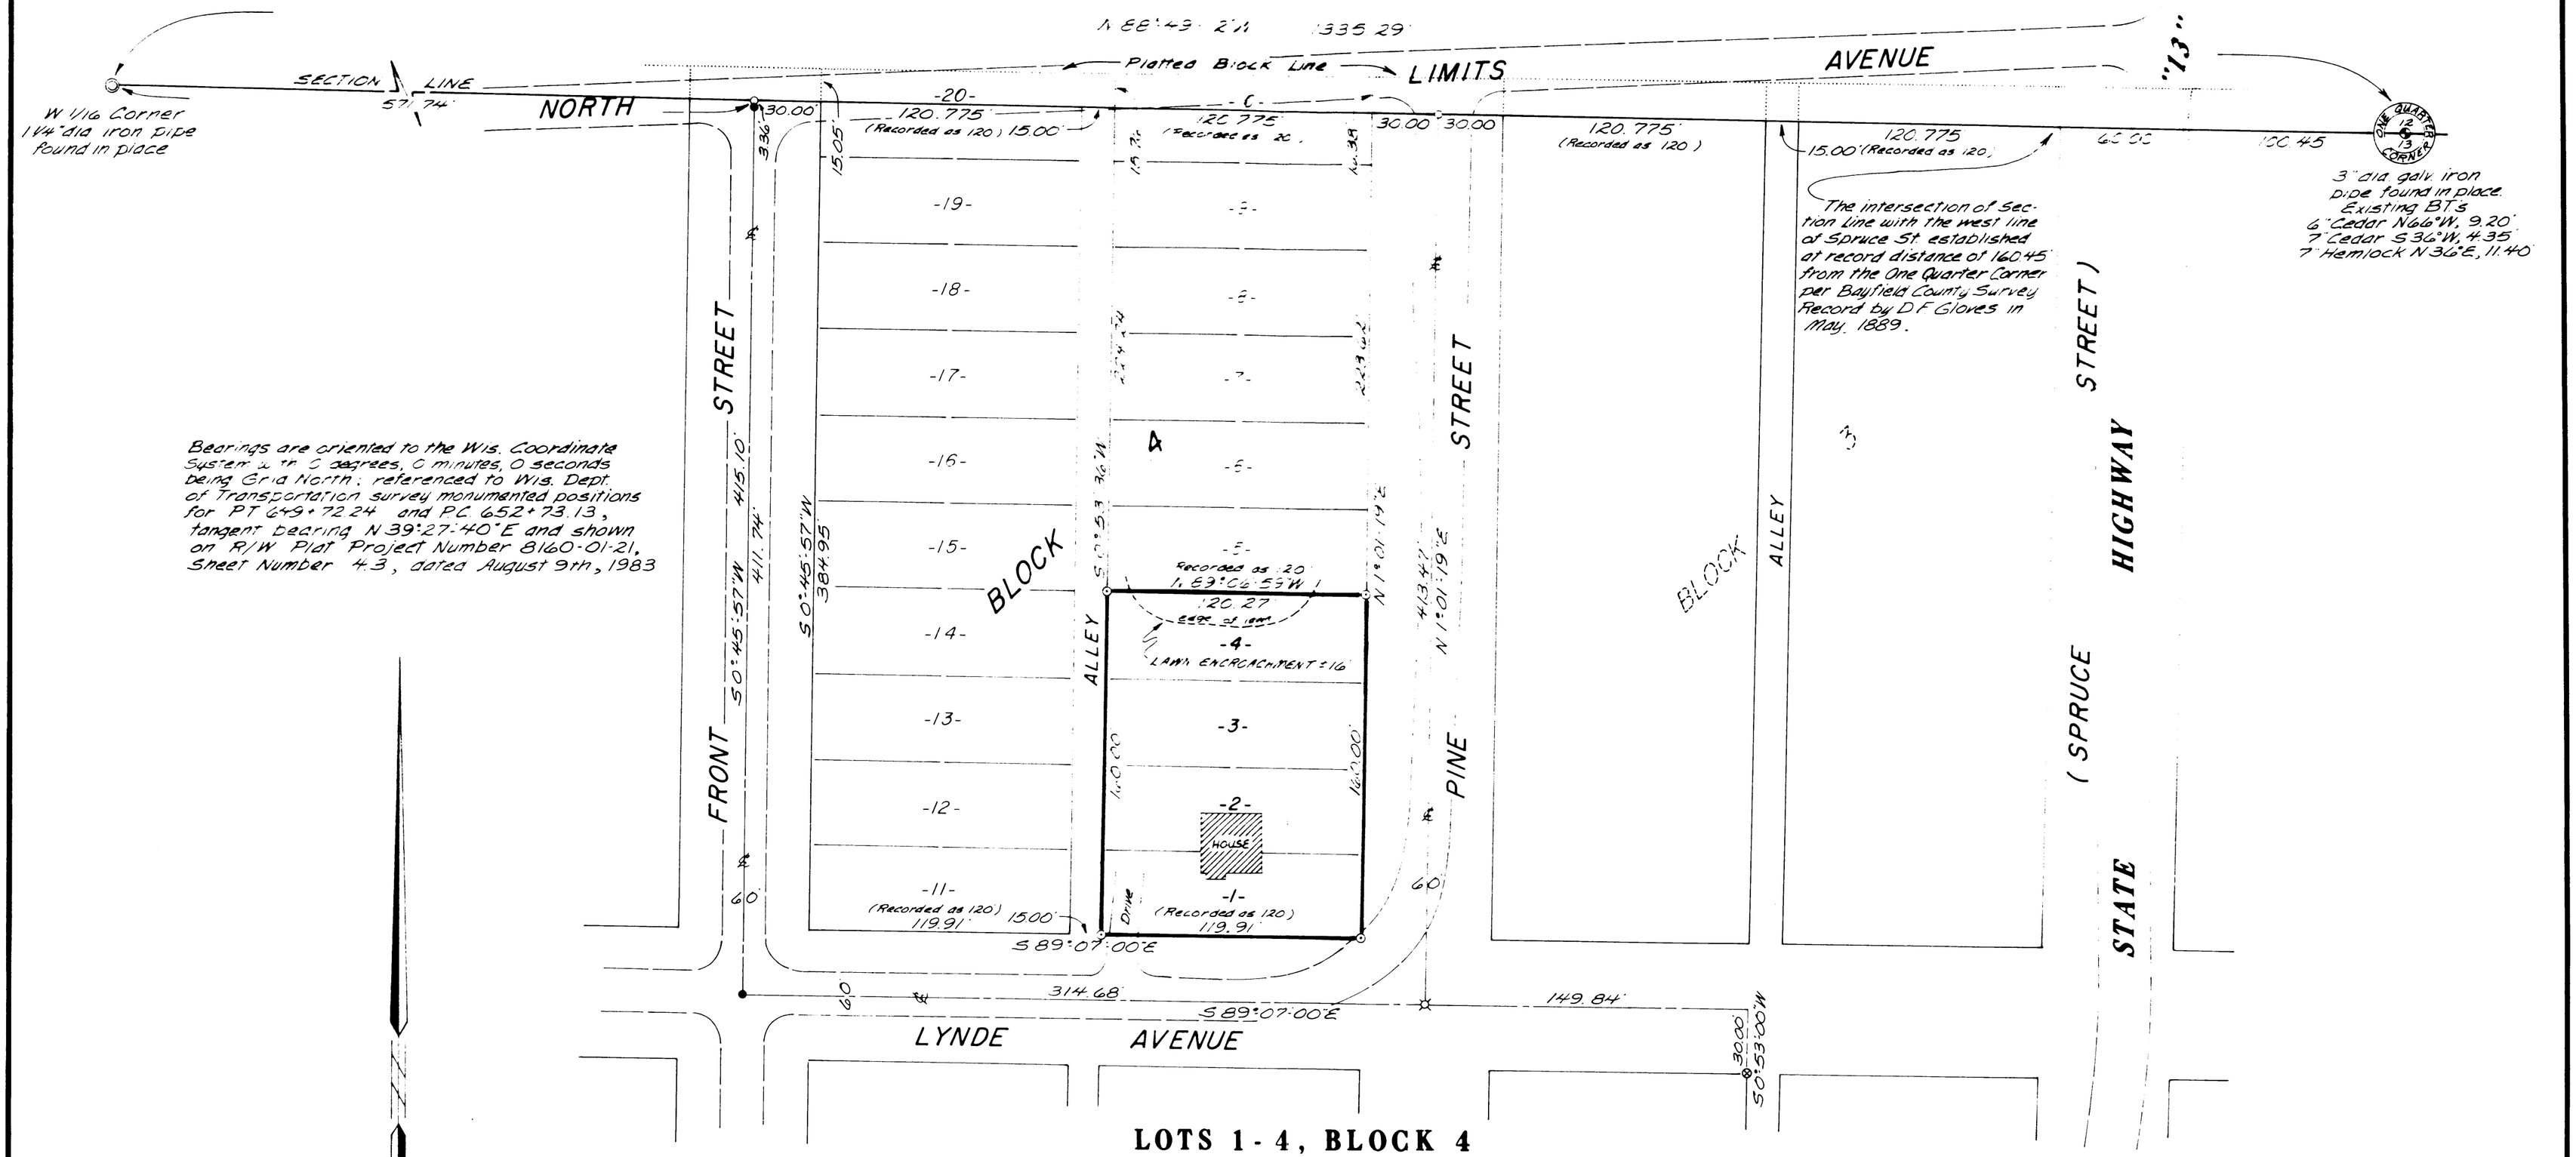

LOTS 1 - 4, BLOCK 4
ORIGINAL TOWNSITE OF BAYFIELD
in
SECTION 13, T50N, R4W

City of Bayfield
Bayfield County, Wisconsin

Scale 1" = 50'
0 25 50 100

I, James D. Rein, Registered Land Surveyor #S-1234 hereby certify that I have surveyed Lots 1-4, Block 4 as shown hereon; that this map represents an accurate survey of said property to the best of my knowledge and belief; that I have performed this survey by order of Linda L. Dahl and that I have complied with the applicable requirements of Wis. Administrative Code S. A-E 5.01.

WILDERNESS
SURVEYING,
INC.

James D. Rein
Registered Land Surveyor #S-1234
Dated this 11th day of February, 1984

●• 5/8" dia. iron rebar found in place.
⊗= 3/4" x 1" oval iron pipe found in place.
○= Iron rebar set, 3/4" dia. x 12" long.
⌘= Iron rebar set, 3/4" dia. x 36" long.
⊙= Iron pipe set, 3/4" dia. x 24" long.

Other corner monuments are as noted.

= Existing roadway

Map #82-89
File # 3-13-504W
Drafted by James D. Rein