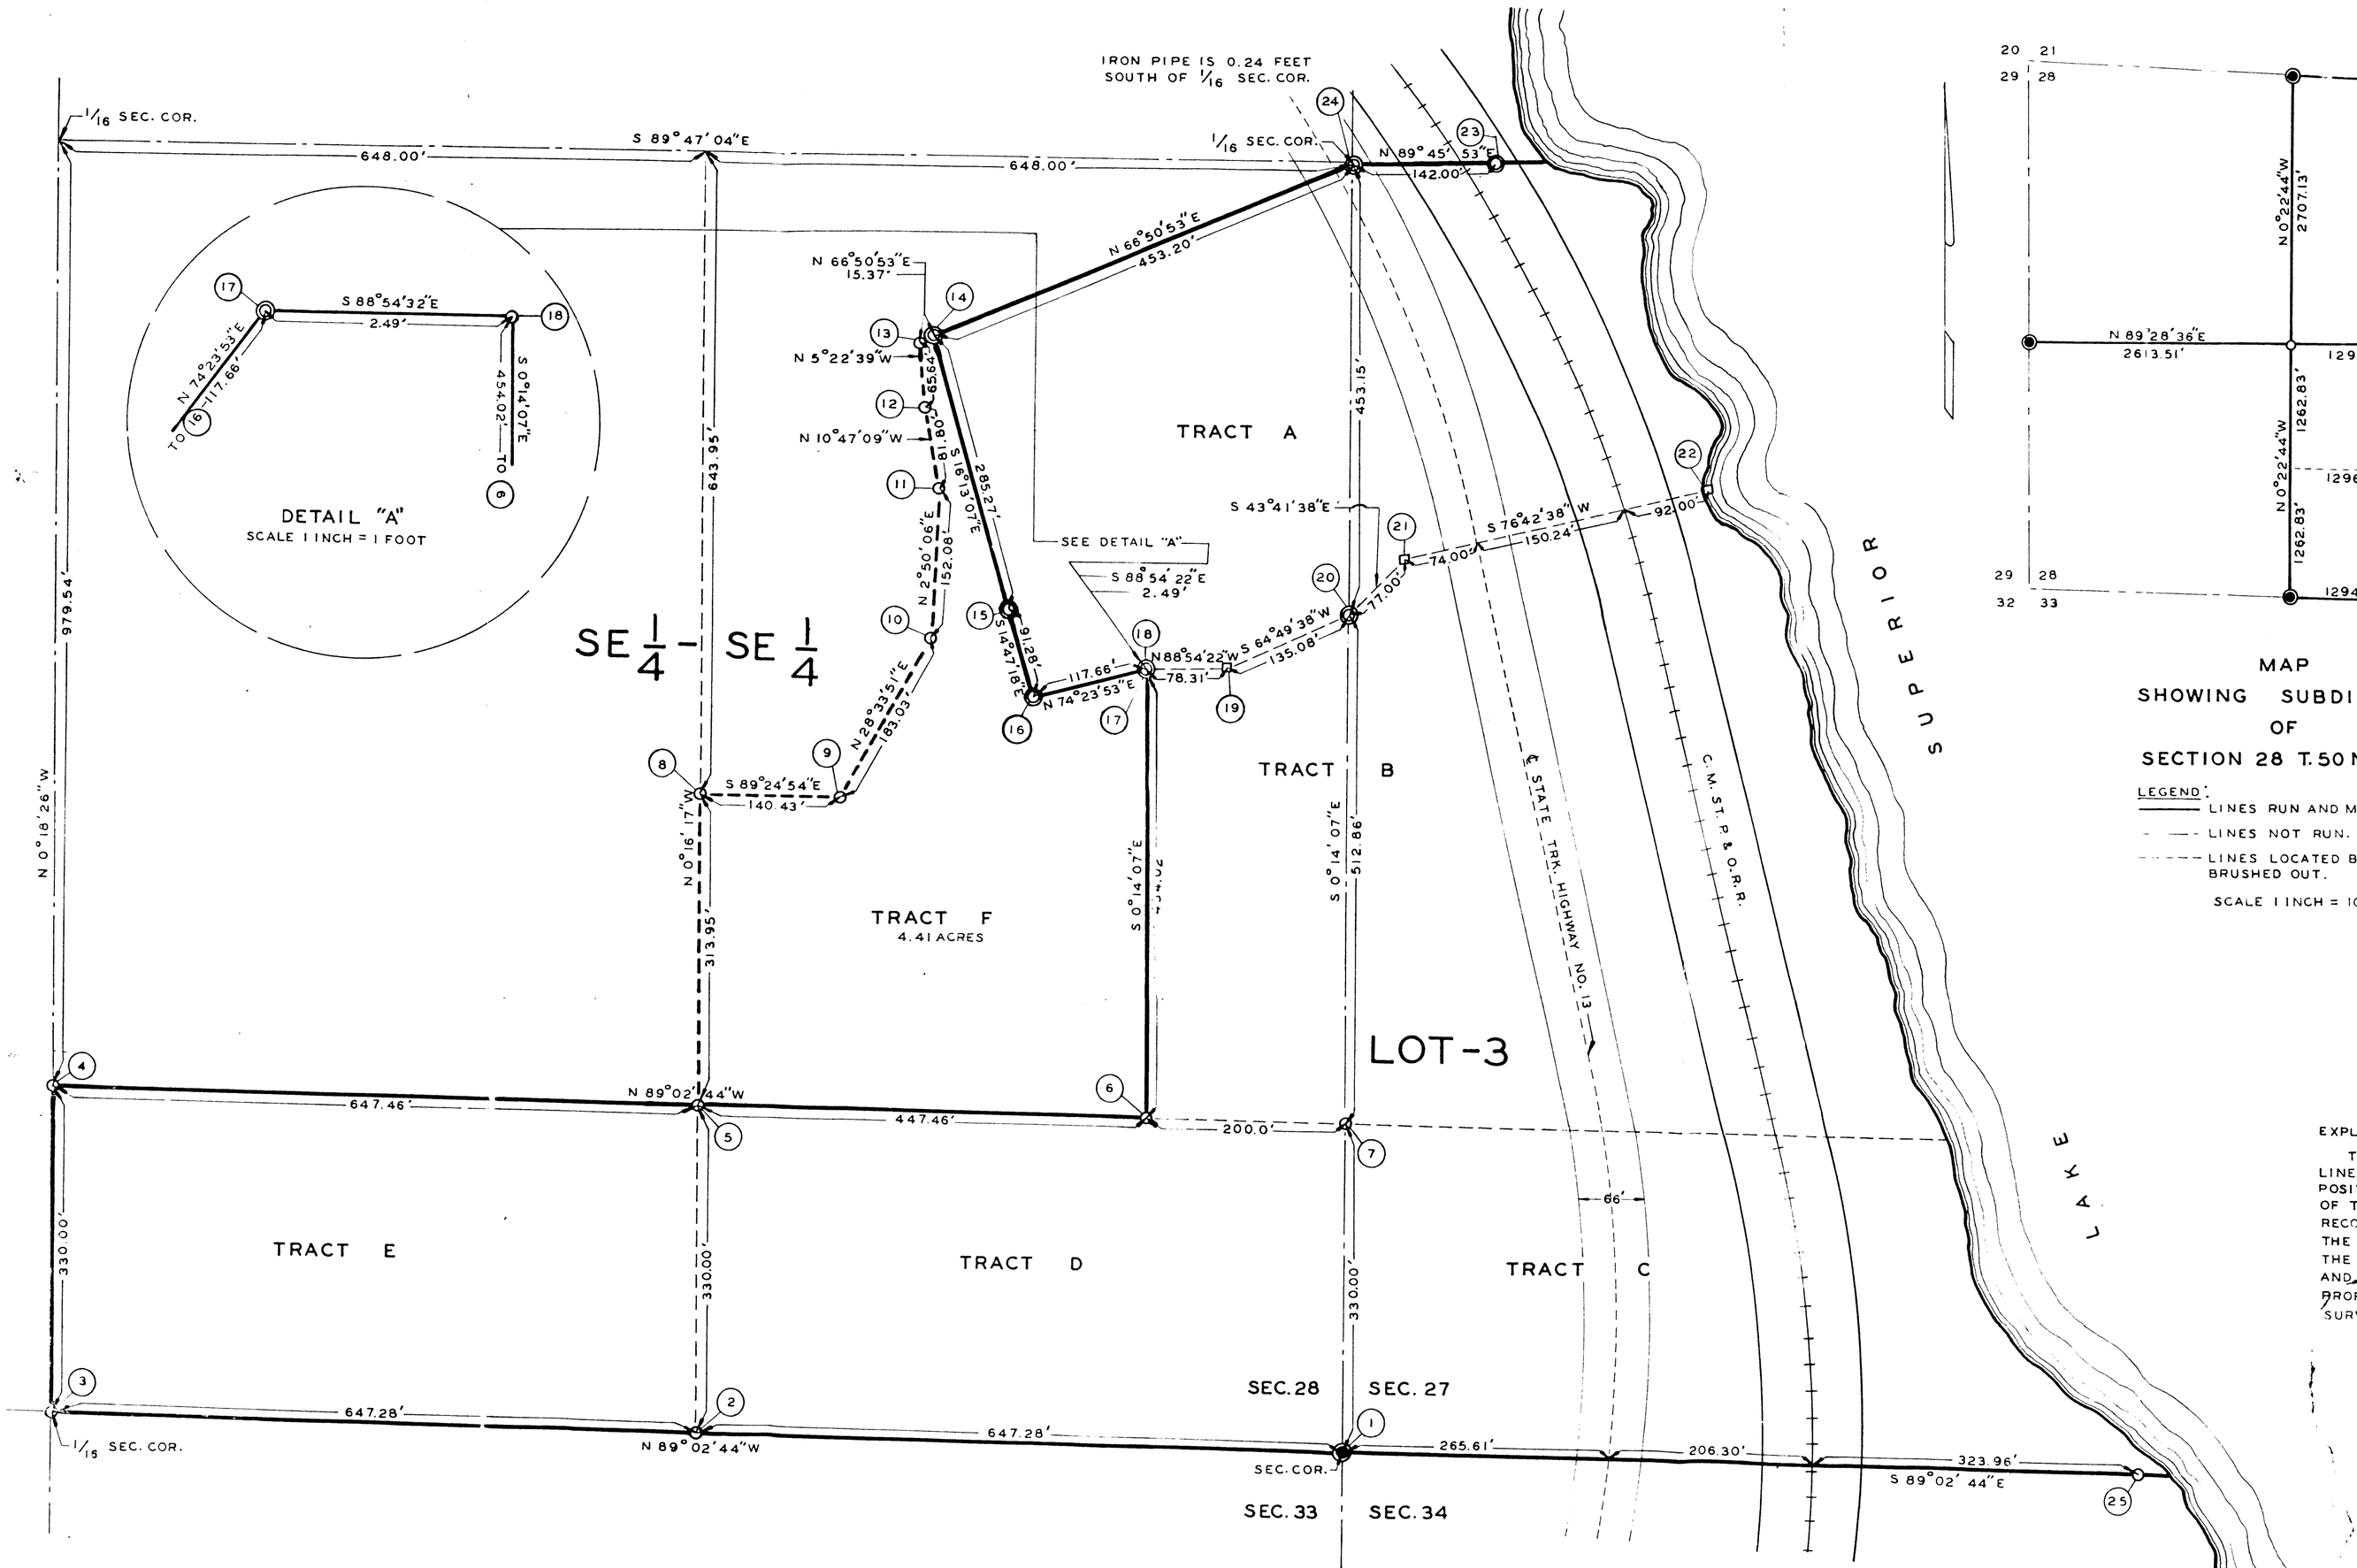

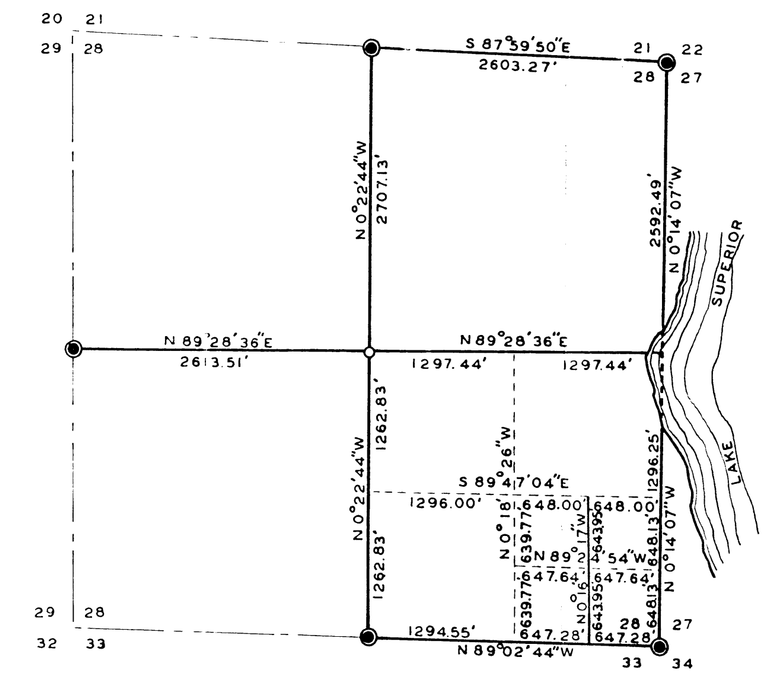

MAP
SHOWING SUBDIVISION
OF
SECTION 28 T.50 N.,R.4 W.

LEGEND:
LINES RUN AND MEASURED.
LINES NOT RUN.
LINES LOCATED BUT NOT BRUSHED OUT.
SCALE 1 INCH = 1000 FEET

MONUMENTS

1. SQUARE IRON PIN FOUND MARKING THE SECTION CORNER COMMON 33, & 34, T.50 N., R.4 W.
2. SET IRON PIPE 1" X 30" FOR 1/32 CORNER
3. SET IRON PIPE 1¾" X 43" FOR 1/16 CORNER
4. SET IRON PIPE 1¾" X 51'
5. SET IRON PIPE 1" X 19 2"
6. SET IRON PIPE 1¾" X 41"
7. SET IRON PIPE 1¾" X 43'
8. SET IRON PIPE 1¼" X 51'
9. SET IRON PIPE 1¾" X 52"
10. SET ROUND IRON DRIFT PIN ¾" X 24"
11. SET ROUND IRON DRIFT PIN ¾" X 24"
12. SET IRON PIPE 1¾" X 52"
13. SET SQUARE IRON DRIFT PIN ¾" X 24"
14. FOUND ROUND PIN SET IN FOLTON'S SURVEY
15. FOUND ½" IRON PIPE
16. FOUND ¾" IRON PIPE
17. FOUND ½" IRON PIPE
18. SET ROUND IRON ICE BAR 1¼" X 49"
19. SET WOODEN HUB
20. FOUND IRON PIPE
21. SET WOODEN HUB
22. SET WOODEN HUB ON LAKE SHORE
23. FOUND IRON PIPE
24. FOUND IRON PIPE SET FOR 1/16 CORNER
25. SET IRON PIPE ¾" X 30"

EXPLANATION OF SURVEY:

THIS MAP DELINEATES A RETRACEMENT AND REESTABLISHMENT OF THE LINES OF THE ORIGINAL SURVEYS OF THE PARCELS IN THEIR TRUE ORIGINAL POSITIONS ACCORDING TO THE BEST AVAILABLE EVIDENCE OF THE POSITION OF THE ORIGINAL CORNERS, AND FROM THE DESCRIPTIONS GIVEN IN THE RECORDED DEEDS AND FROM MAPS OF THE ORIGINAL SURVEYS MADE BY THE SURVEYOR WHO MARKED OFF THE PLOTS. ALL DIFFERENCES BETWEEN THE MEASUREMENTS AND COURSES GIVEN IN THE ORIGINAL INSTRUMENTS AND THOSE DERIVED IN THE RETRACEMENT HAVE BEEN DISTRIBUTED PROPORTIONALLY BETWEEN ACCEPTED CORNERS IN ACCORDANCE WITH SURVEYING RULES.

SURVEYOR'S CERTIFICATE

OCTOBER 4,

I, HEREBY CERTIFY THAT I HAVE MADE A SURVEY OF THE PREMISES AS REPRESENTED ON THE WITHIN MAP AND THAT THE SAME IS TRUE TO THE BEST OF MY KNOWLEDGE AND BELIEF.

SURVEYOR FOR
JEROD W DAY ENGINEERING CO

W. S. KENNEDY LANDS

TRACT	A	SEE	VOL.	79	DEED:	PAGE	6	BAYFIELD	COUNTY	RECORDS
"	B	"	"	77	"	"	277	"	"	"
"	C	"	"	68	"	"	296	"	"	"
"	D	"	"	68	"	"	296	"	"	"
"	E	"	"	77	"	"	13	"	"	"
"	F	TO BE PURCHASED BY W. S. KENNEDY								

LEGEND:
BOUNDARY LINES OF PROPERTY OWNED BY W.S. KENNEDY
NEW BOUNDARY LINE
IRON PIPES MARKING SURVEY
WOODEN HUBS MARKING SURVEY
CORNERS OF ORIGINAL SURVEY FOUND
SCALE 1 INCH = 100 FEET

MAP OF PROPERTY OWNED BY W.S
PART OF THE SE 1/4 SE 1/4 SEC.28 T.
BAYFIELD COUNTY, WISCONSIN

SURVEYED BY JEROD W. DAY ENGINEERING

SURVEYOR RANDALL O'BRIEN
DRAFTSMAN GLEN SCHAEFER
ASTRONOMICAL OBSERVATIONS FOR MERIDIAN - RANDALL
ASTRONOMICAL COMPUTATIONS FOR MERIDIAN - JEROD W.
SURVEY AND MAP COMPLETED OCTOBER 4, 1941