#151

H 20 N of Hwy 27 Hwy 48 Sec 10 T40 R12 9-44-9

CERTIFIED SURVEY MAP #000215

GL 3 GL 8, 11 8-44-9 9-44-9

270

SURVEYOR'S CERTIFICATE

I LADD D. GOULD, REGISTERED LAND SURVEYOR, HEREBY CERTIFY;

THAT I HAVE SURVEYED AND MAPPED A PARCEL OF LAND LOCATED IN GOV'T. LOT 3, SECTION 8, AND GOV'T. LOTS 8 AND 11, SECTION 9, T.44N, R9W., TOWN OF BARNES, BAYFIELD COUNTY, WISCONSIN, MORE PARTICULARY DESCRIBED AS FOLLOWS;

COMMENCING AT THE EAST 1/4 CORNER OF SECTION 8, THENCE S87°45'00"W, 210.00FT., THENCE S0°10'50"W, 811.15FT., THENCE S44°08'10"E, 240.00FT., TO A 5/8" RE-BAR AND THE POINT OF BEGINNING, THENCE N46°38'43"E, 557.21FT., THENCE ALONG THE CHORD OF A CURVE S22°14'12"E, 318.50FT., THENCE S0°37'30"E, 443.17FT., THENCE N86°48'00"W, 111.08FT., THENCE S0°11'00"W, 325.51FT., THENCE N87°35'30"W, 300.00FT., THENCE N46°17'45"E, 90.36FT., THENCE N8°29'55"E, 110.36FT., THENCE N10°44'50"E, 81.67FT., THENCE N11°43'12"W, 140.31FT., THENCE N31°23'43"W, 180.85FT., THENCE N38°05'40"W, 150.63FT. TO THE POINT OF BEGINNING.

THAT I HAVE MADE SUCH SURVEY UNDER THE DIRECTION OF BENSON-THOMPSON INC., AND THIS MAP IS A CORRECT REPRESENTATION OF THE LAND SURVEYED.

THAT I HAVE FULLY COMPLIED WITH THE PROVISIONS OF CHAPTER 236 OF THE WISCONSIN STATUTES AND THE SUBDIVISION REGULATIONS OF THE TOWNSHIP OF BARNES, IN SURVEYING, DIVIDING AND MAPPING THE SAME.

THE ABOVE DESCRIPTION ALSO INCLUDES ALL THE LAND LYING BETWEEN THE MEANDER LINE AND THE HIGH WATER MARK OF MIDDLE EAU CLAIRE LAKE BETWEEN THE PARCEL LINES EXTENDED.

DATED THIS 10TH DAY OF MARCH 1978.

Ladd D. Gould

LADD D. GOULD RLS NO. S1171

320086

REGISTER'S OFFICE } S.S.
Bayfield County, Wis.

RECORDED AT 2:15 P. M.
ON March 20, 1978 IN
Vol. 2 of CSM Page 270

Otto Korpela
REGISTER OF DEEDS

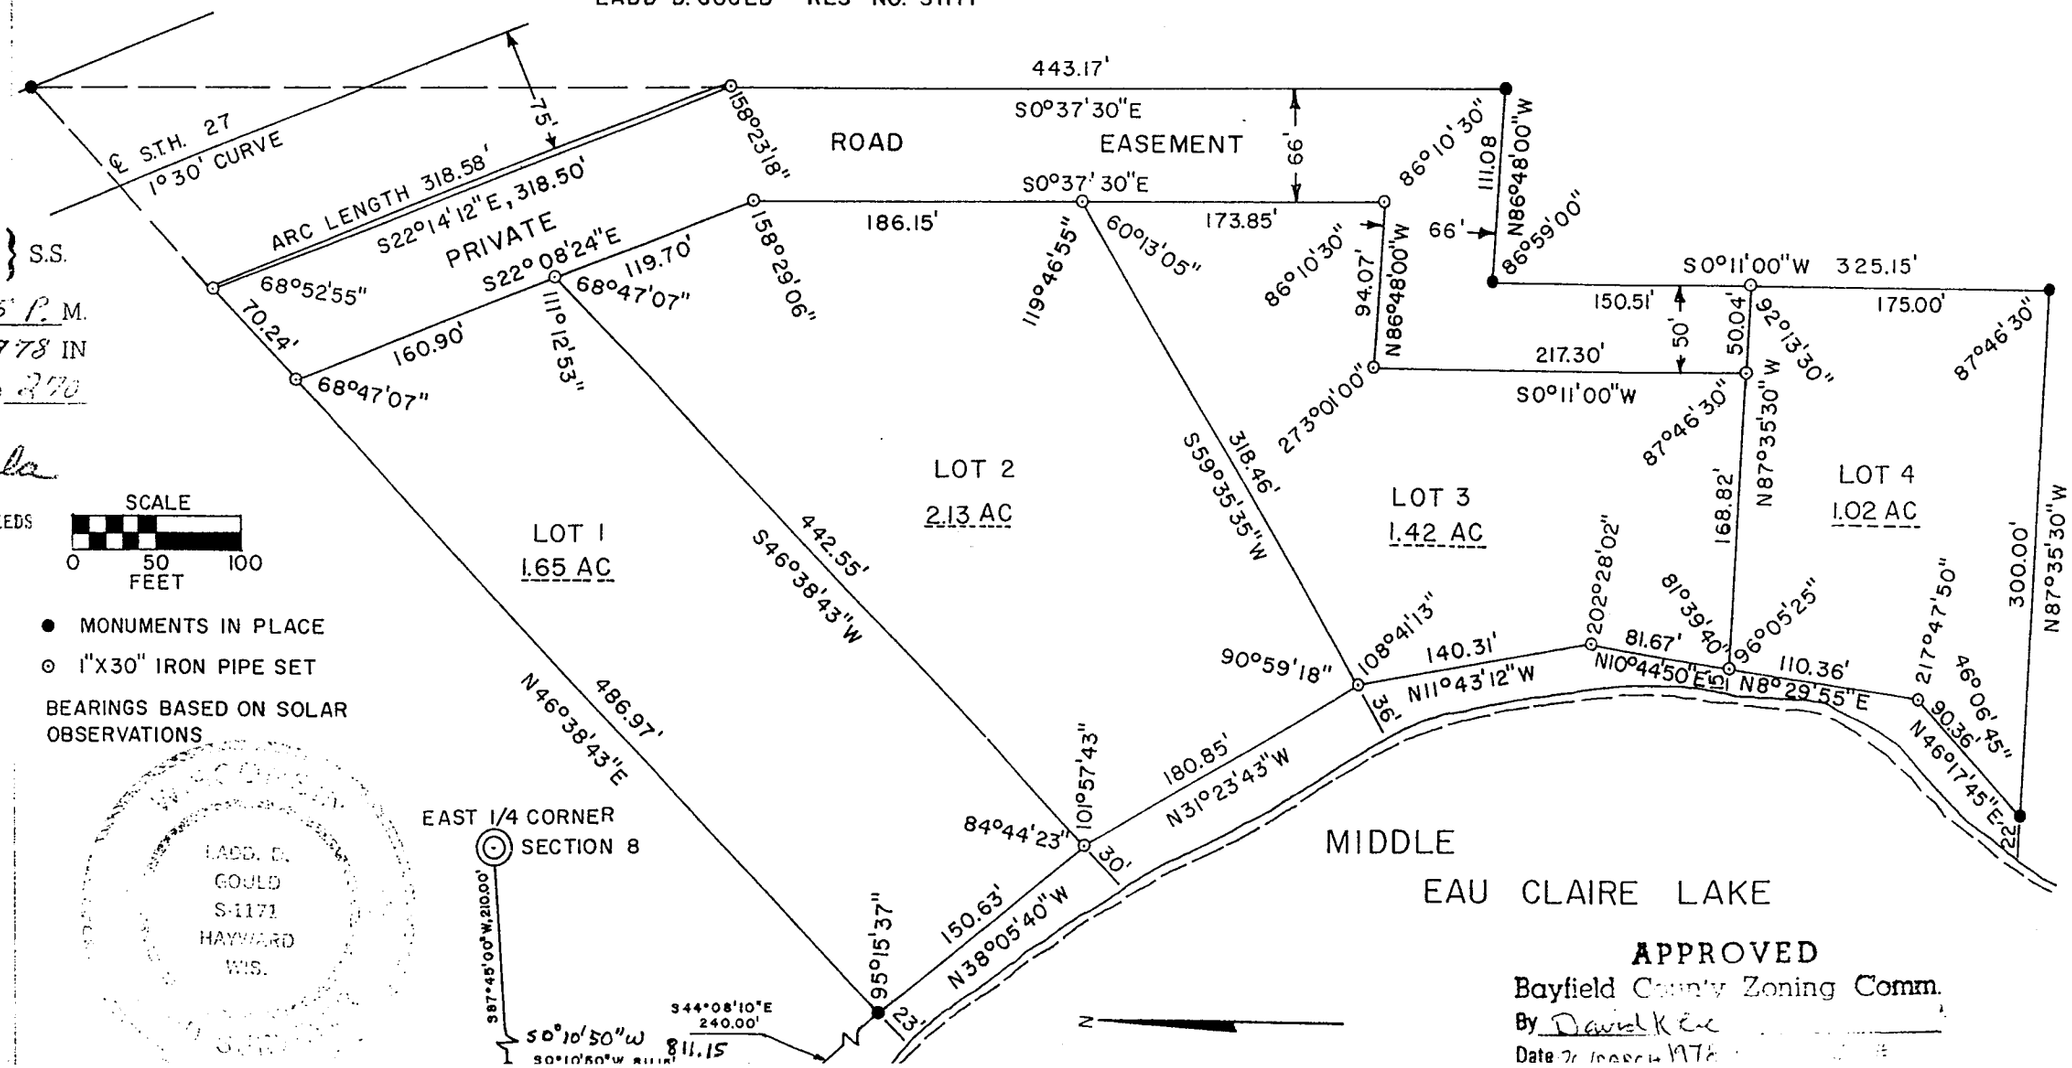

APPROVED
Bayfield County Zoning Comm.
By David K Ec
Date 20 March 1978