Gov. Lot #5 9-44-9

1861

V2 P.29

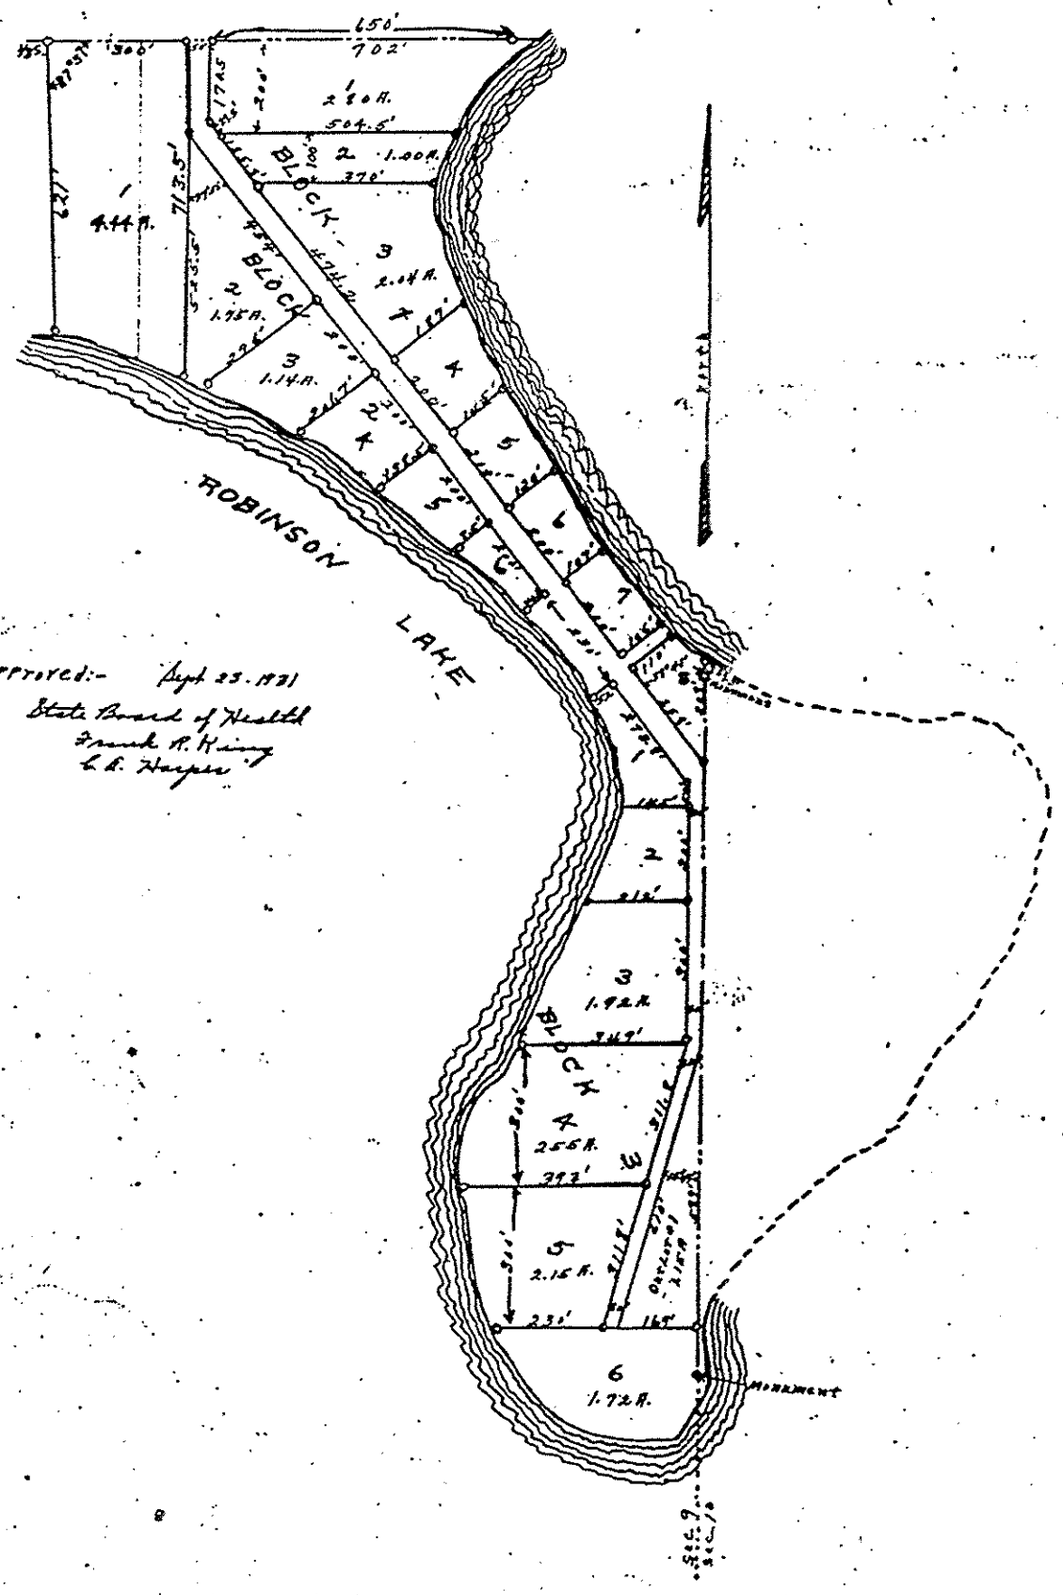

Approved:- Sept 23. 1931
State Board of Health
Frank R. King
L. R. Harper

PLAT

EAU CLAIRE LAKES PARK
Govt. Lot #5, Section 9, Twp. 44 N, R 3 W.
Bayfield County, Wisconsin.
A Complete Sub-division of said Govt Lot #5
Scale 1" = 200'

Sept 1st 1931 Harry Johnson Surveyor.

I, Harry Johnson, Surveyor, do hereby certify, that by the order of Alvin M. Johnson (owner of the lands described and shown on this map) I have re-surveyed the outside boundaries, which were formerly surveyed by the County Surveyor and approved by other competent surveyors, that I have sub-divided same into Blocks, Lots, Outlots, Streets and Parks, that I have complied with all statutes and laws governing surveying and platting lands in the State of Wisconsin in so surveying and platting the same, that all angles are right angles unless otherwise shown on this plat, that I have set gas pipes for corner marks at all corners, that monuments as shown are regulation 3" pipe bearing iron caps firmly cemented on their tops, that the plat is a correct representation of the lands as surveyed and platted.
Sept 3rd 1931.

Harry Johnson Surveyor

I, the owner of the lands described and shown in the foregoing certificate and shown on this map, do hereby certify that I am such owner, and that I have caused said lands to be so surveyed and sub-divided as shown on this map.

L. J. Olson
Margaret Olson
Witnesses

Alvin M Johnson

State of Wisconsin
Sawyer County } ss

On this 15 day of Sept 1931, personally appeared before me, Alvin M. Johnson, to me well known to be same person, and being duly sworn, acknowledged that he is the person who executed the foregoing certificate and that he is the owner of the lands shown on this map

Oscar Lindholm Notary Public
My commission expires Jan 29 193

Approved:- Oct 6 - 1931
By The Town Board Town of Barnes ~~Bayfield Co. Wis.~~
Markus Solberg Chairman
Albert Dempsey ~~Bayfield Co. Wis.~~
Marie Carter Clerk

#165948

STATE OF WISCONSIN,
OFFICE OF REGISTER OF DEEDS,
Bayfield County, Wis. } ss.
Received for Record Oct 13. 1931
at 4 o'clock P. M., and recorded in Vol. 2 of Plats, on page 29
Nelse Myhre
Register of Deeds

UNOFFICIAL COPY
UNOFFICIAL COPY