MAP OF SURVEY

PARCELS OF LAND IN SECTION 35, T. 51 N., R. 7 W., & SECTION 2, T. 50 N., R. 7 W., BAYFIELD CO., WISCONSIN.

35.51.7
2.50.7

LEGEND

O IRON PIPE SET THIS SURVEY

(O) WOODEN POST FOUND IN PLACE

BEARING ARE TRUE, BASED ON SOLAR OBSERVATION

SCALE: ONE INCH = 50 FEET

APRIL 20, 1970

FILED
MAR 17 1971
Edward A Bey
COUNTY CLERK

SURVEY BY: Thomas W. Nelson
THOMAS W. NELSON
WIS REG NO S-263

WISCONSIN
THOMAS W. NELSON
ASHLAND, WIS.
LAND SURVEYOR

MAP BY: W.M. DELASKI

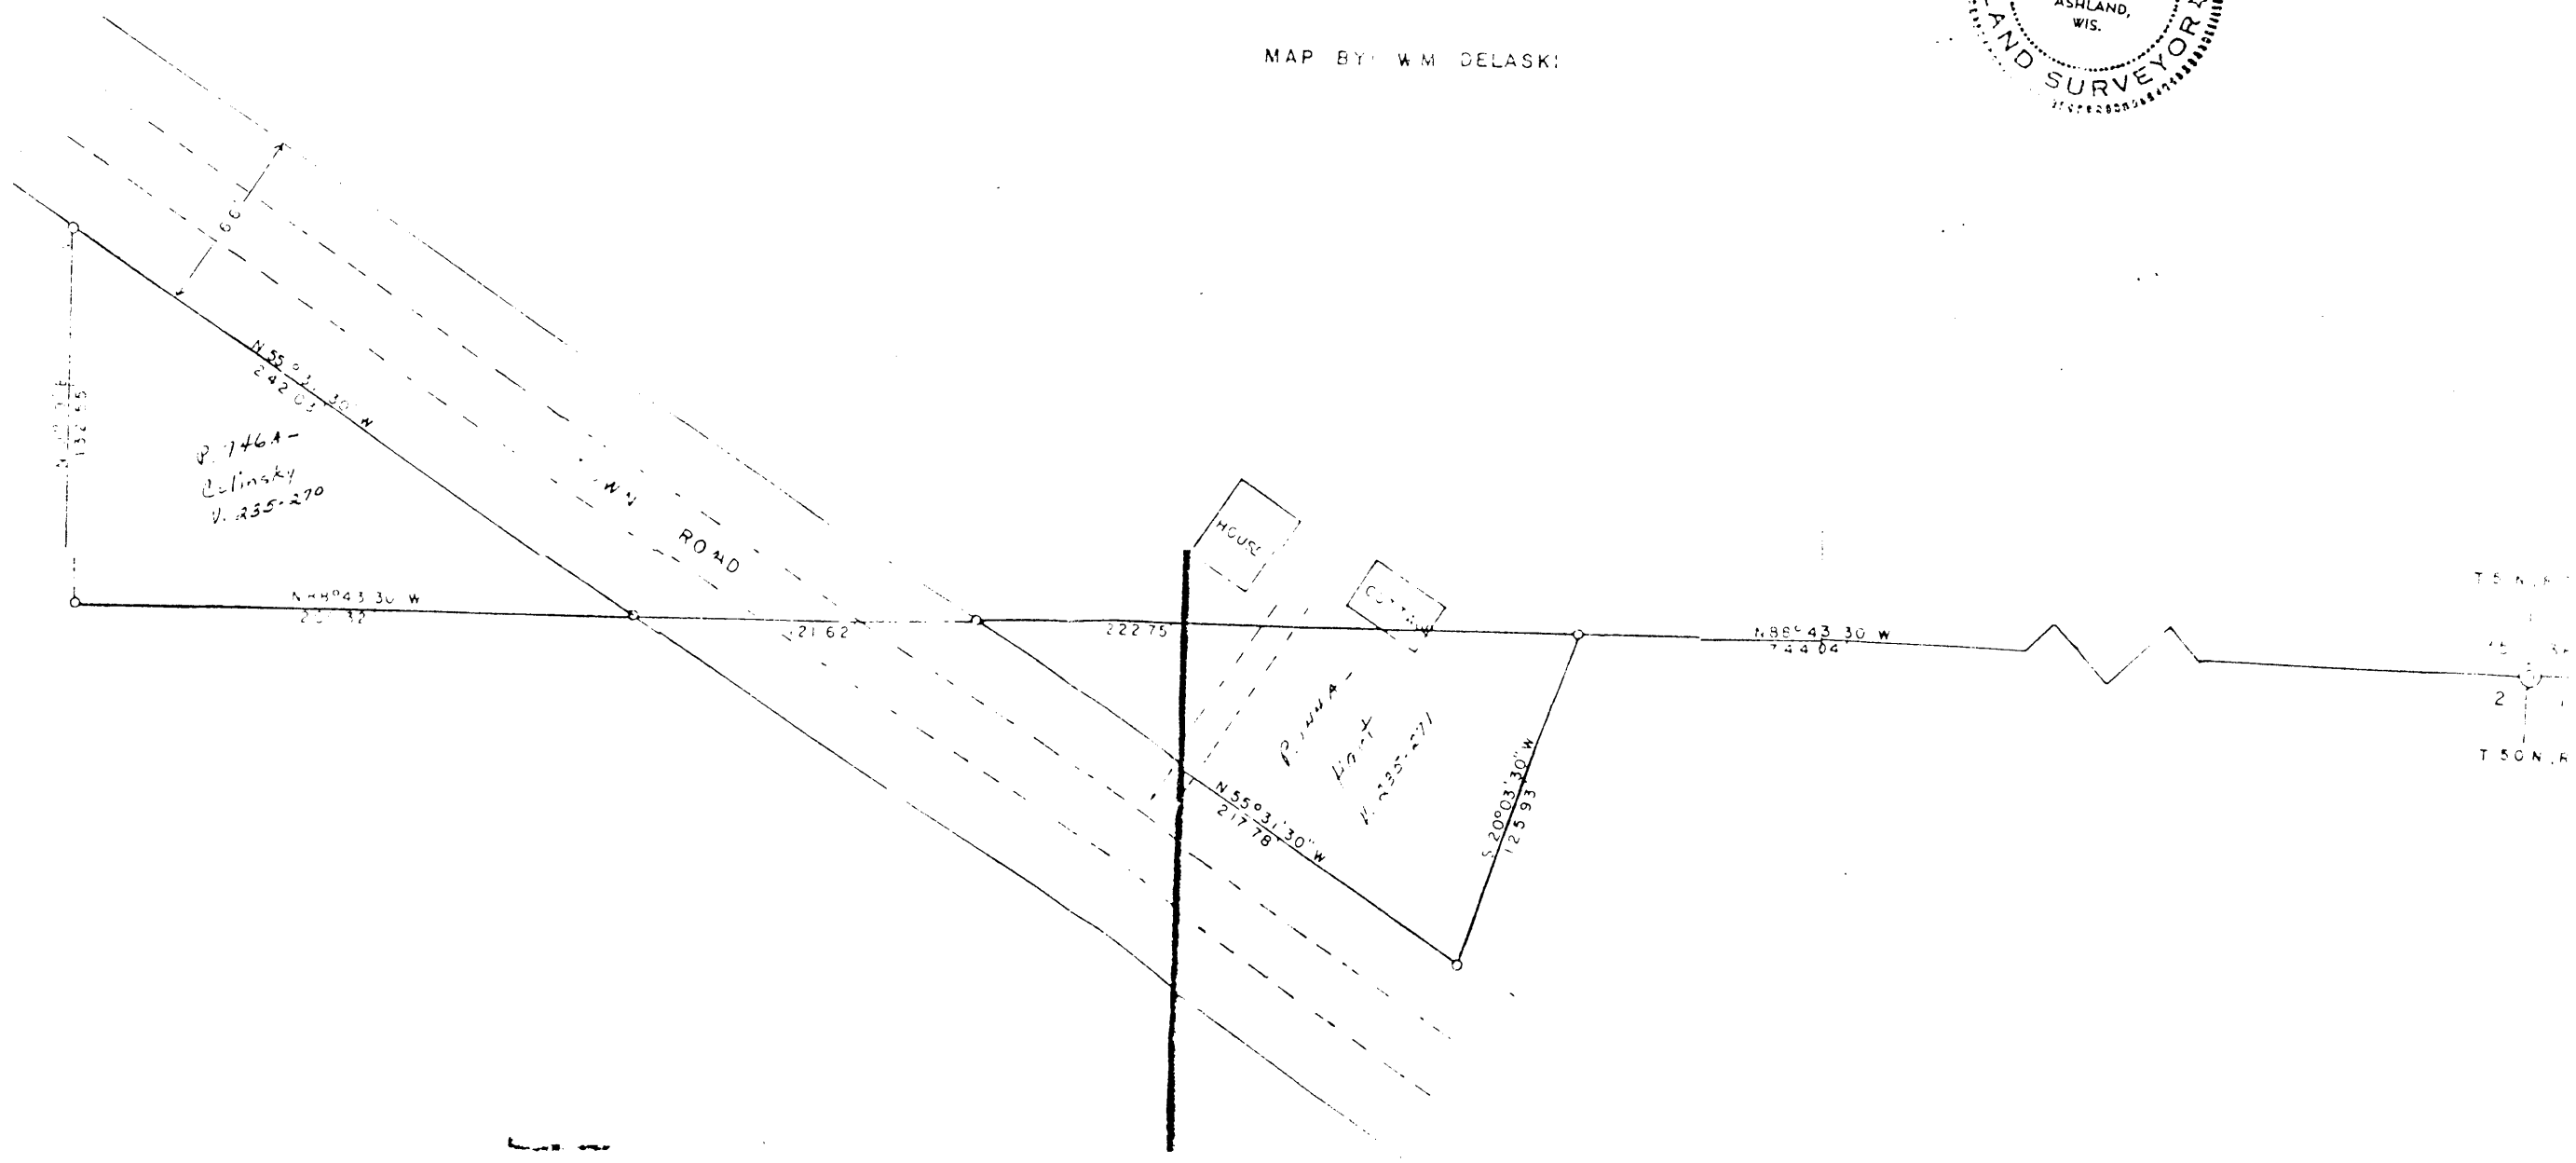

N

#2008
Note: Also bound in file 35.51.7