FORM NO. 985-A

H.C. Miller

Stock No. 26273

#2469

PLAT OF SURVEY

OF LANDS LOCATED IN THE NE1/4 - NE1/4, SEC. 31-T44N-R7W,
TOWN OF DRUMMOND, BAYFIELD COUNTY, WISCONSIN.

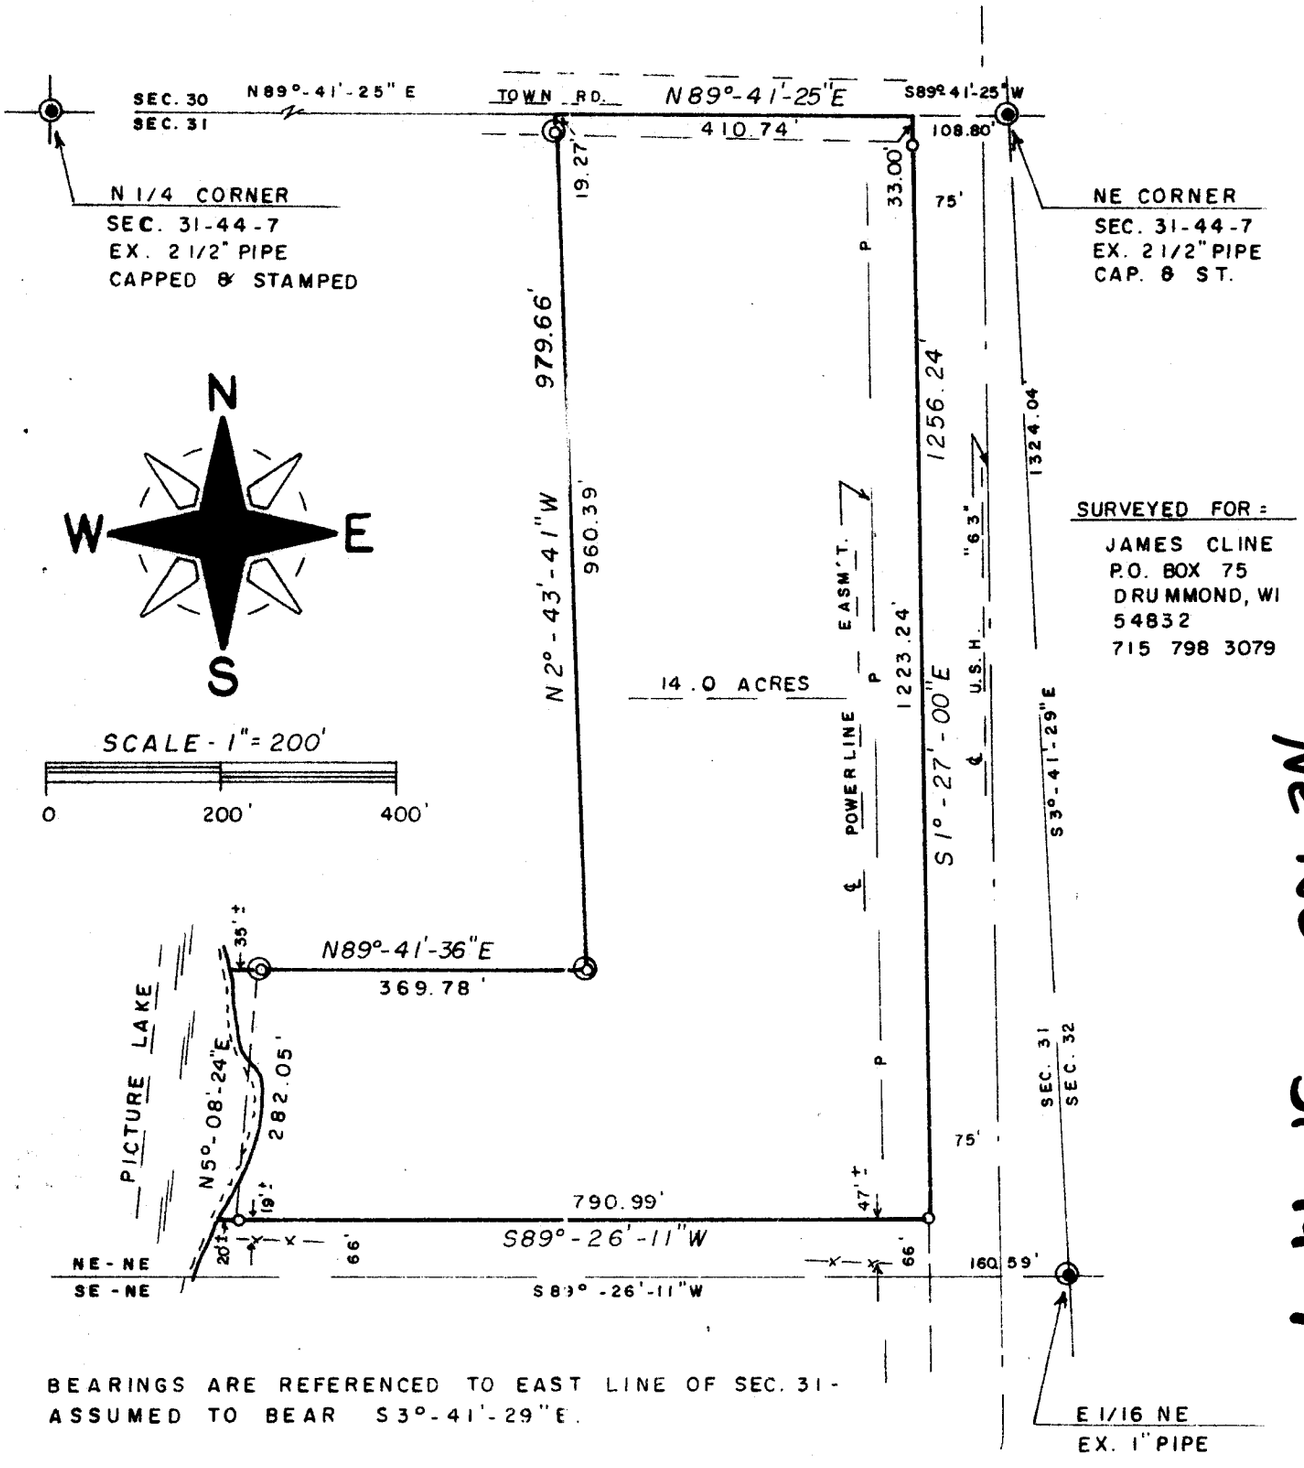

NE-NE 31-44-7

BEARINGS ARE REFERENCED TO EAST LINE OF SEC. 31 - ASSUMED TO BEAR S3°-41'-29"E.

◎ = EX. 1" IRON PIPE SET BY J. SCHMIDT - S-1059

O = SET 1 1/4" x 24" IRON PIPE - MIN. WT. 1.13 LBS./ LIN. FT.

I HEREBY CERTIFY THE ABOVE MAP IS TRUE AND CORRECT TO THE BEST OF MY KNOWLEDGE AND BELIEF. DATED THIS 5 DAY OF Aug, 1995.

Duane A. Marten

DUANE A. MARTEN - REG. LAND SURVEYOR
VACATIONLAND SURVEYORS, INC.
SOLON SPRINGS, WIS.

WISCONSIN
DUANE A. MARTEN
S-1029
SOLON SPRINGS, WIS.
8-5-95
LAND SURVEYOR

SHEET 1 OF 1