SURVEY AND SUBDIVISION OF GOV'T. LOT 2, SECTION 22, T. 49 N., R. 4 W., IN THE TOWN OF BAYVIEW, BAYFIELD COUNTY, WISCONSIN

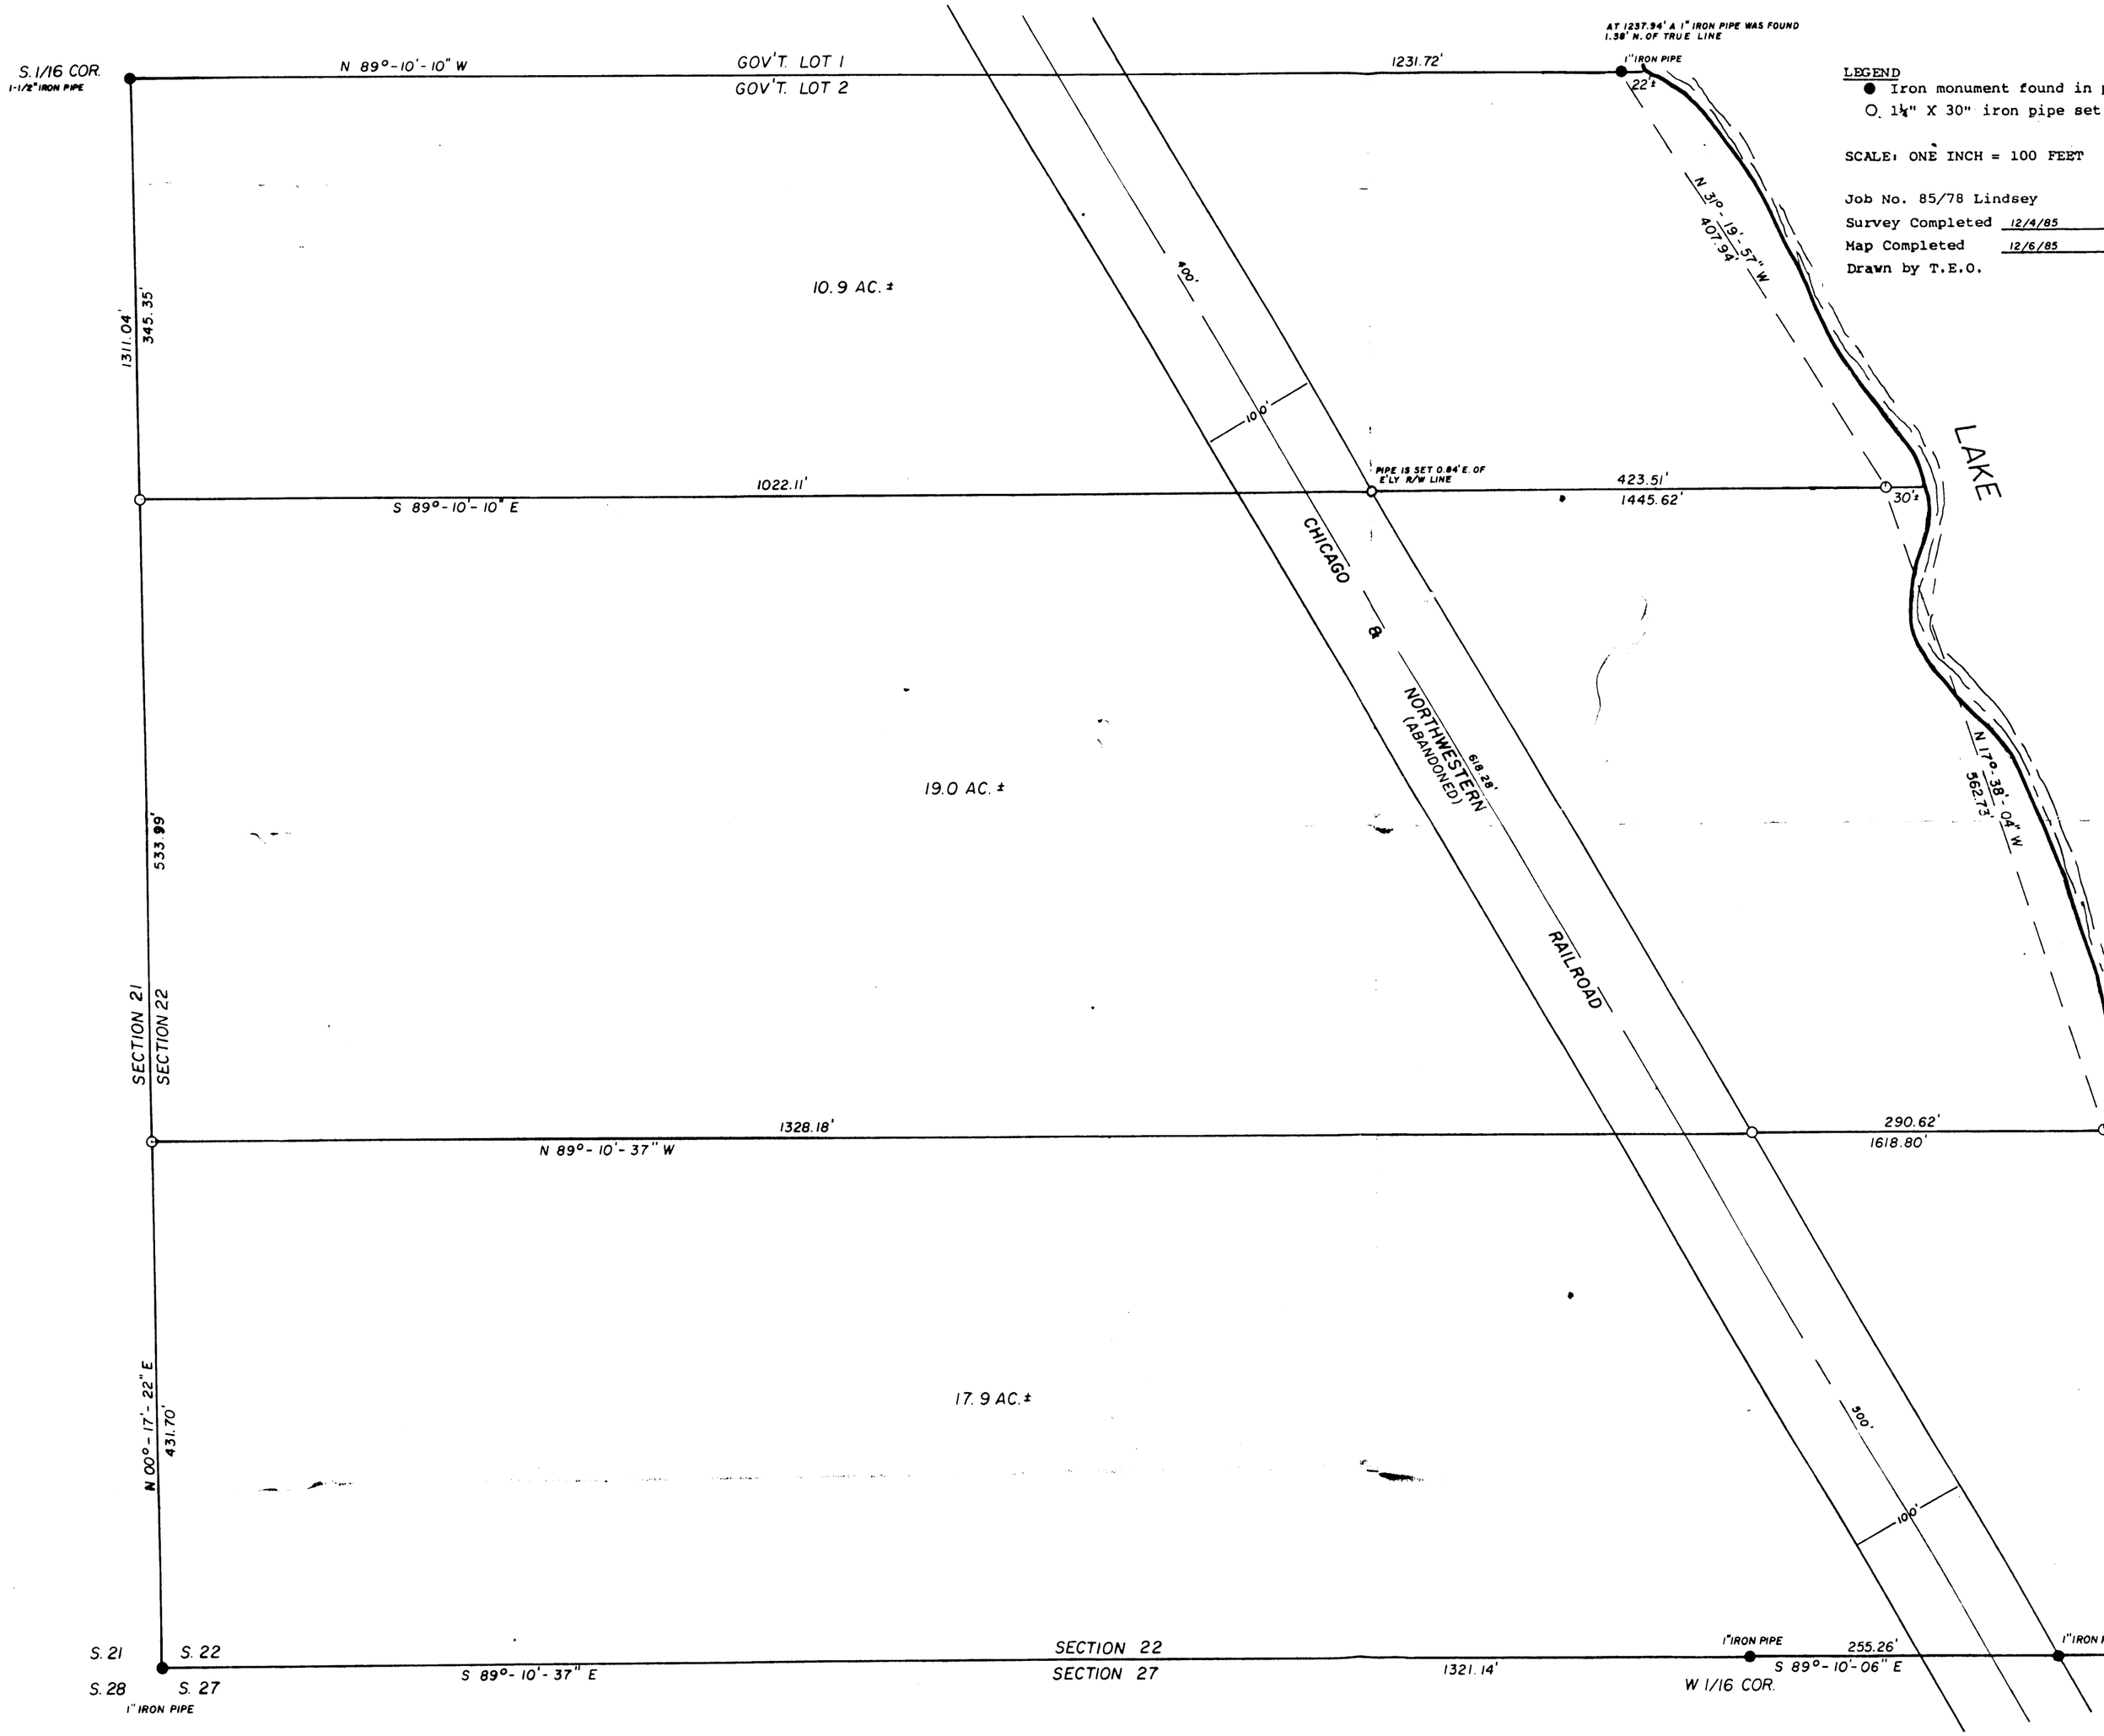

LEGEND

● Iron monument found in place, as noted

O. 1¼" X 30" iron pipe set this survey

SCALE: ONE INCH = 100 FEET

100 0 100 200
scale feet

Job No. 85/78 Lindsey
Survey Completed 12/4/85
Map Completed 12/6/85
Drawn by T.E.O.

N

Bearings are continued from Wis. D.O.T. Survey of Highway 13.

SURVEYOR'S CERTIFICATE

I, Timothy E. Oksiuta, registered land surveyor, hereby certify:

That on the order of THOMAS LINDSEY, representing the owner, I have made a survey and subdivision of Gov't. Lot 2, Section 22, T. 49 N., R. 4 W., in the Town of Bayview, Bayfield County, Wisconsin;

That this map is a true representation of that survey; and

That said survey and map are correct to the best of my knowledge and belief.

Timothy E. Oksiuta Dated this 6TH day of DECEMBER, 1985.
TIMOTHY E. OKSIUTA
Wis. Reg. No. S-1550

WISCONSIN
TIMOTHY E. OKSIUTA
S-1550
ASHLAND
WIS.
LAND SURVEYOR

THIS IS AN AUTHORIZED PRINT ONLY IF SEAL IS IMPRINTED IN RED

PRINTS ISSUED		
DATE ISSUED	TO	NO.
12/6/85	LINDSEY	6

NELSON SURVEYORS
ROUTE 1, BOX 53, SANBORN AVE. • 682-2692 • ASHLAND, WI 54806

REGISTERED SURVEYORS
• Mapping • Route Surveys
• Platting • Soil Testing

MAP NO. 1965
NB 174 P 55 DD 4, 1051-1100