GL 5. 10-43-6

I, Art Schmidt, hereby certify that this is a true and correct copy of a plat of survey of a parcel of land in Gov. Lot 5, Sec. 10, T. 43 N., R. 6 W., Bayfield County, Wisconsin, as made by me on April 4, 1970, and ordered by Herbert Pacholke, Cable, Wis.

Art Schmidt

Art Schmidt R.L.S. 478

APPROVED
Bayfield County Zoning Comm.
By C. A. Lottman
Date 12-7-70 Appl# 38 Map#

REGISTER'S OFFICE
Bayfield County, Wis. } S.S.
RECORDED AT 9:30 A.M.
ON DEC 7 - 1970
Vol. 1 of C.S.M. Page 343
Earl Rathsen
REGISTER OF DEEDS

273321

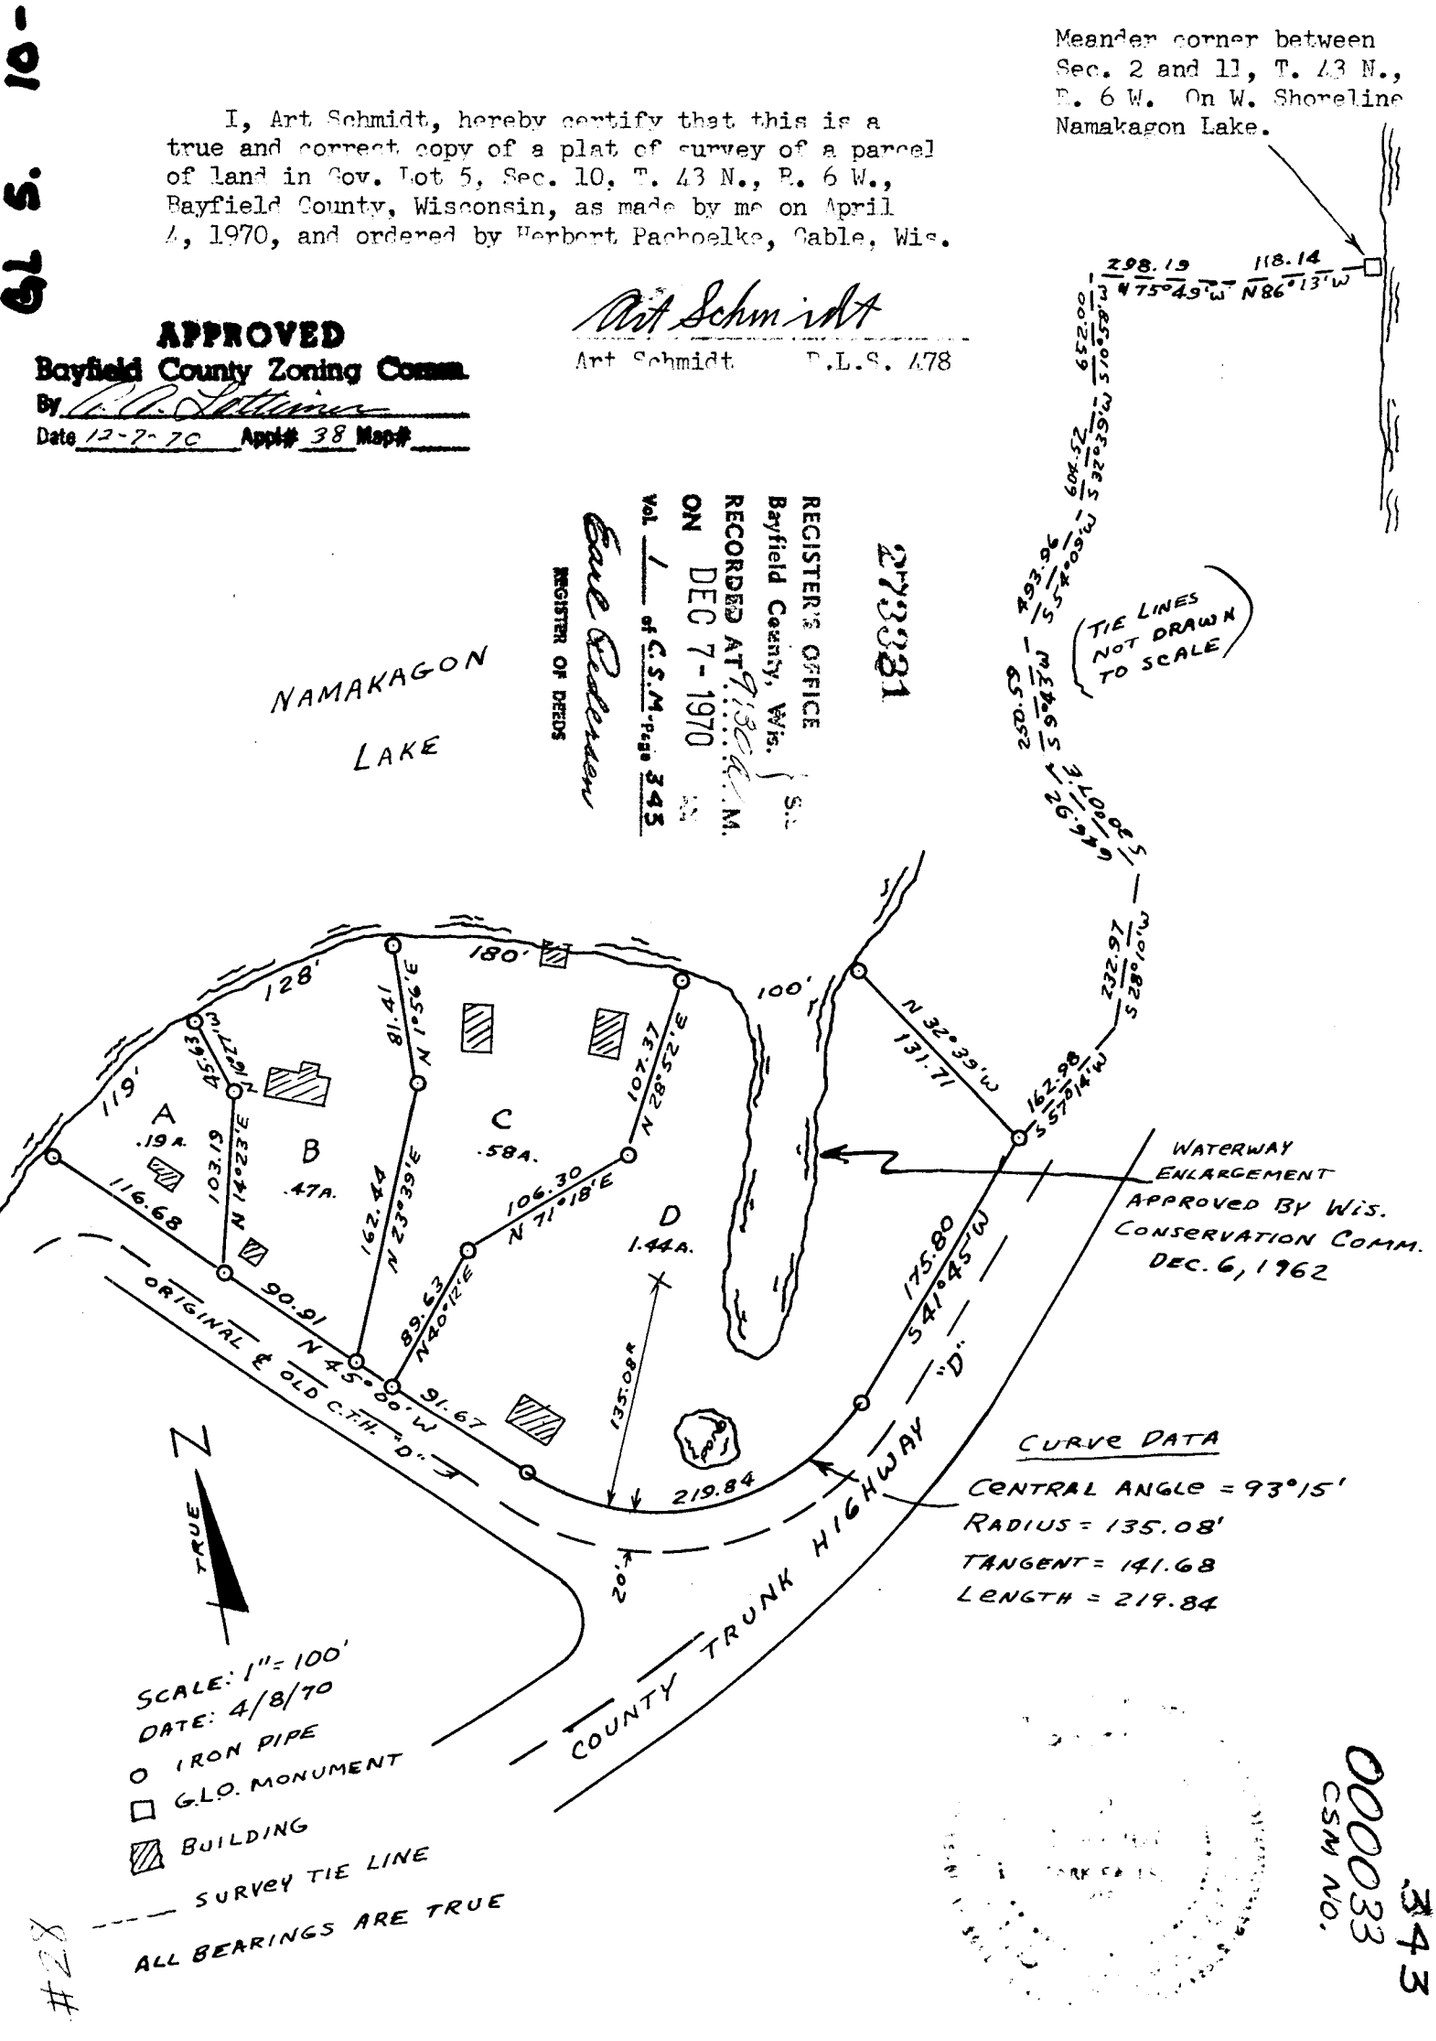

000033
CSM NO.

343

#28