MAP OF SURVEY
SOUTHWEST QUARTER OF
SECTION 11 - TWP 44N - R 9 W.
BAYFIELD COUNTY WIS.

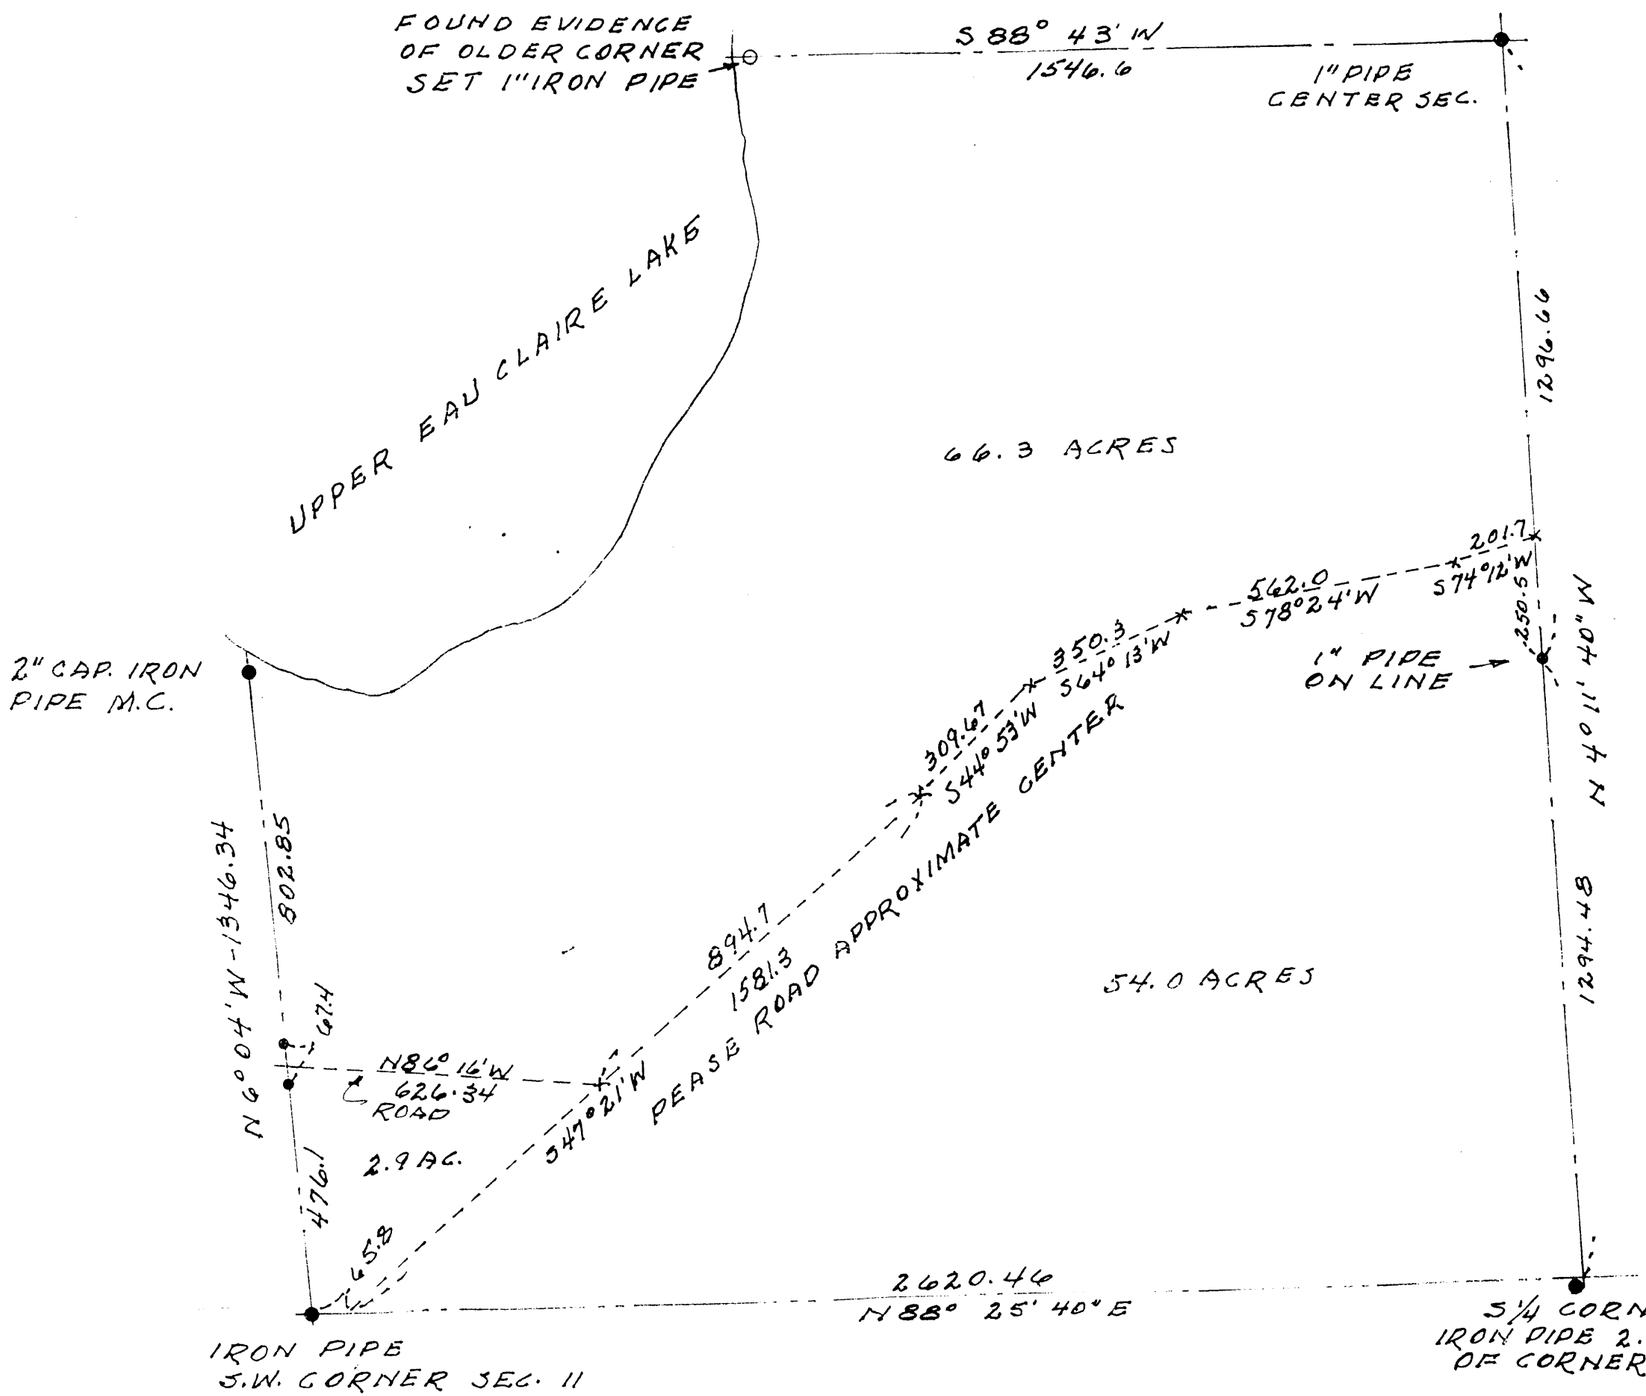

0 300
SCALE IN FEET

SECTION LINE
1/4 SEC. LINE
IRON FOUND
1" IRON PIPE (SET)

BEARINGS ARE ORIENTED TO THE
WEST LINE OF SECTION
BEING N 6° 04' W AS SHOWN

SURVEY FOR
HAROLD CARLSON
SUNDANCE CAMPGROUND
OCT 30, 1985

I HEREBY CERTIFY THAT I HAVE SURVEYED
THE ABOVE DESCRIBED PROPERTY AND
THE ABOVE MAP IS A TRUE REPRESENT-
ATION THEREOF SHOWING THE SIZE
LOCATION & EXTERIOR BOUNDARIES

KENNETH
OLSON
24

Kenneth Olson