#3519 SE-SW 17-51-5

MAP OF SURVEY

THE SOUTH LINE OF THE SE 1/4 OF THE SW 1/4 OF SECTION 17, T. 51 N., R. 5 W., IN THE TOWN OF BAYFIELD, BAYFIELD COUNTY, WISCONSIN

SURVEYOR'S CERTIFICATE

I, TIMOTHY E. OKSIUTA, REGISTERED LAND SURVEYOR IN THE STATE OF WISCONSIN, HEREBY CERTIFY:

THAT ON THE ORDER OF JAMES JURSIK, I HAVE MADE A SURVEY OF THE SOUTH LINE OF THE SE 1/4 OF THE SW 1/4 OF SECTION 17, T. 51 N., R. 5 W., IN THE TOWN OF BAYFIELD, BAYFIELD COUNTY, WISCONSIN.

THAT THIS MAP IS A TRUE REPRESENTATION OF SAID SURVEY; AND

THAT SAID SURVEY AND MAP ARE CORRECT TO THE BEST OF MY KNOWLEDGE AND BELIEF.

Timothy E. Oksiuta

TIMOTHY E. OKSIUTA RLS-1550

WISCONSIN TIMOTHY E. OKSIUTA S-1550 ASHLAND, WI 6/01/01 LAND SURVEYOR

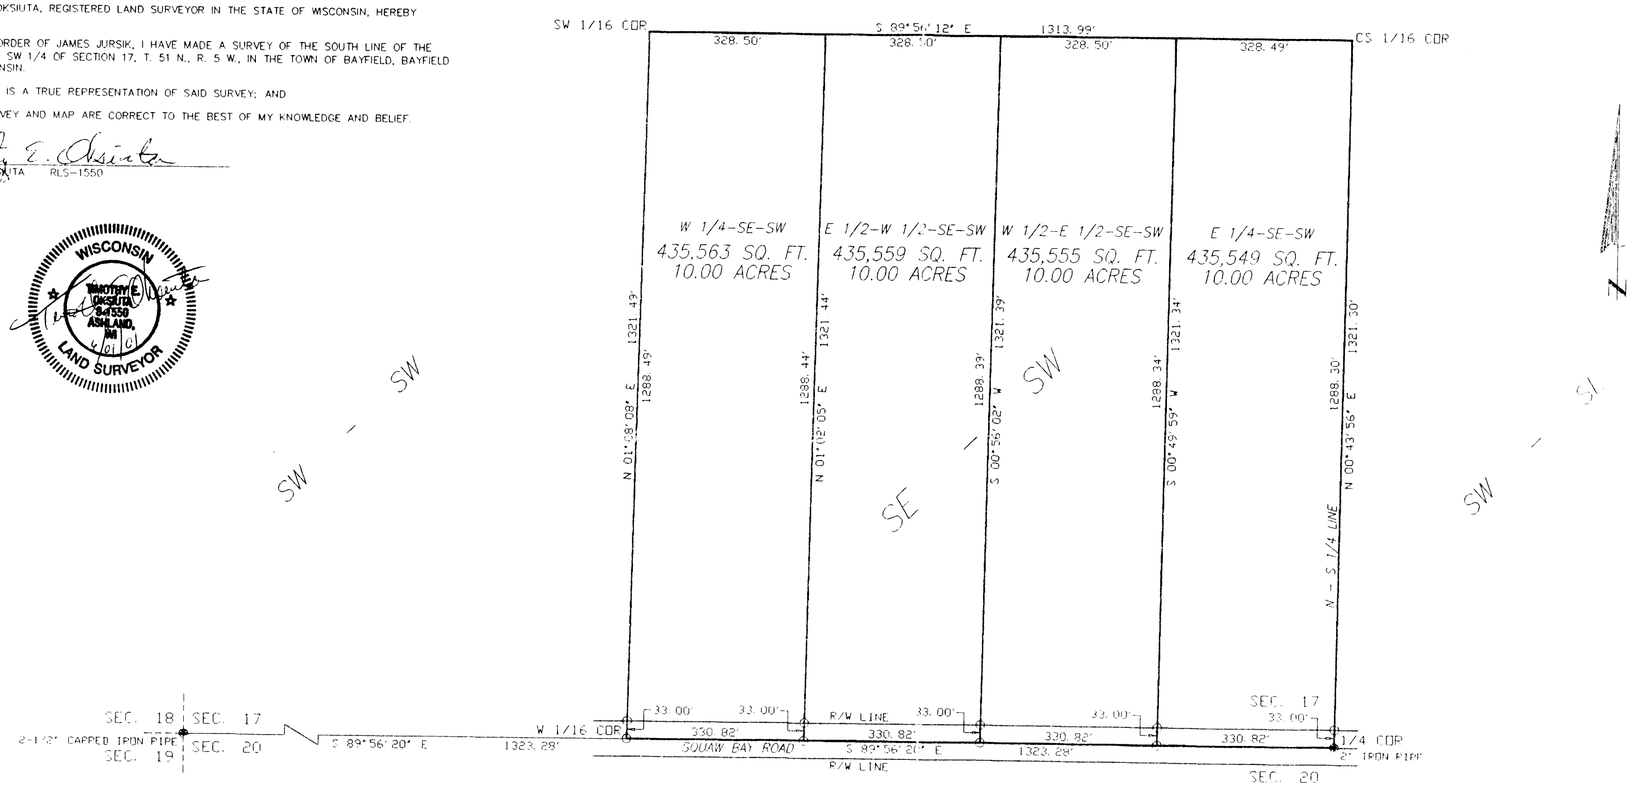

SCALE: 1 INCH = 200 FEET

200 0 200 400

LEGEND

- ● MONUMENT, AS NOTED, FOUND
- ○ 1" X 24" IRON PIPE SET THIS SURVEY

CLIENT: JAMES JURSIK

JOB: 052/01
SCALE: 1" = 200'
DATE: 5/30/01
BEARINGS ARE ASSUMED, BASED ON THE WEST 1/2 OF THE SOUTH LINE OF SECTION 17 BEARING S 89°56'20" E

DRAFTED BY: JRN
DISK: 207
FILE: PS - S17T51R5 ACAD - 052_01
NB: 307/PG: 41
SHEET 1 OF 1

NELSON SURVEYING INCORPORATED
SURVEYING NORTHERN WISCONSIN SINCE 1957

101 W. MAIN STREET
SECOND FLOOR
ASHLAND, WISCONSIN 54806
(715) 682-2682
FAX: (715) 682-5100

©

MAP NO. 3093