#.3589

SE-SE

10-47-9

MAP OF SURVEY

THE N 1/2 OF THE N 1/2 OF THE S 1/2 OF THE SE 1/4 OF THE SE 1/4 OF SECTION 10, T. 47 N., R. 9 W., TOWN OF HUGHES, BAYFIELD COUNTY, WISCONSIN

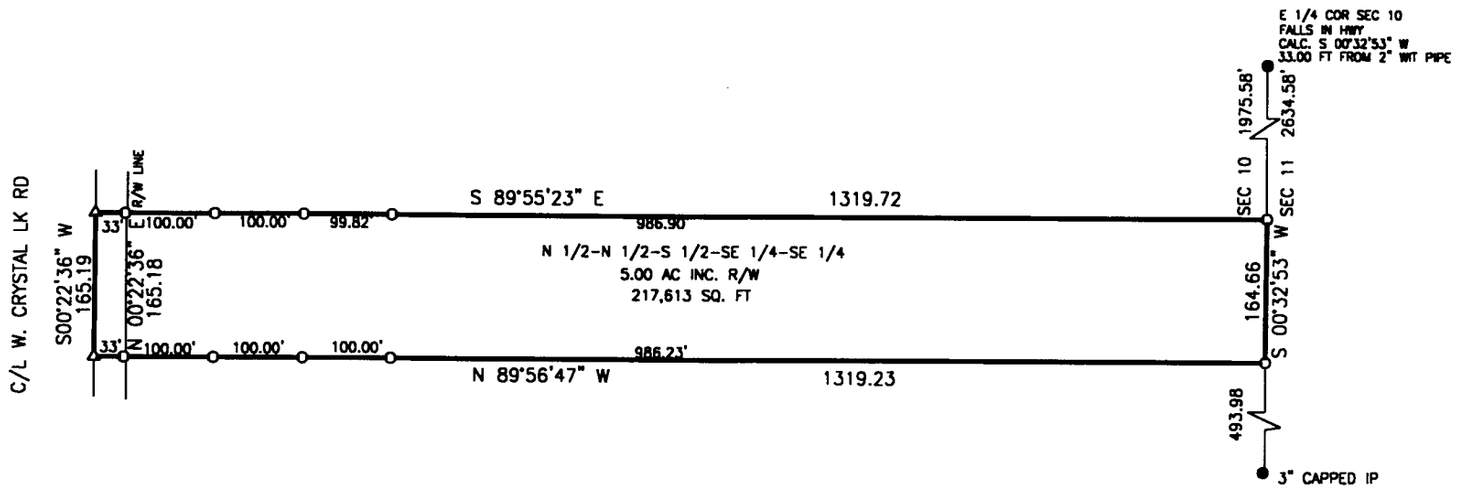

BEARINGS ARE BASED ON THE S 1/2 OF THE EAST LINE OF SECTION 10 ASSUMED AS N 00°32'53" E

SCALE: ONE INCH = 200 FEET

200 0 200 400

SURVEYOR'S CERTIFICATE

I, TIMOTHY E. OKSIUTA, REGISTERED LAND SURVEYOR IN THE STATE OF WISCONSIN HEREBY CERTIFY:

THAT ON THE ORDER OF BOBBY ROGERS, OWNER, I HAVE MADE A SURVEY OF THE N 1/2 OF THE N 1/2 OF THE S 1/2 OF THE SE 1/4 OF THE SE 1/4 OF SECTION 10, T. 47 N., R. 9 W., IN THE TOWN OF HUGHES, BAYFIELD COUNTY, WISCONSIN

THAT THIS MAP IS A TRUE REPRESENTATION OF SAID SURVEY; AND

THAT SAID SURVEY AND MAP ARE CORRECT TO THE BEST OF MY KNOWLEDGE AND BELIEF.

Timothy E. Oksiuta

TIMOTHY E. OKSIUTA, RLS # 1550

WISCONSIN
TIMOTHY E. OKSIUTA
S-1550
ASHLAND, WI
10/01/01
LAND SURVEYOR

LEGEND
- ● IRON MONUMENT, AS NOTED, FOUND IN PLACE
- ○ 1" O.D. X 24" IRON PIPE SET THIS SURVEY
- △ MAG NAIL SET THIS SURVEY

CLIENT: BOBBY ROGERS
JOB: 145/01
SCALE: 1 INCH = 200 FEET
DATE: OCTOBER 30, 2001

DRAFTED BY: LAB
DISK: 342
FILE: 145_01
NB.314/PG.26

NELSON SURVEYING INCORPORATED
SURVEYING NORTHERN WISCONSIN SINCE 1967
101 W. MAIN STREET
SECOND FLOOR
ASHLAND, WISCONSIN 54806
(715) 682-2692
FAX: (715) 682-5100
EMAIL: INFO@NELSONSURVEYING.COM

MAP NO. CSM 1122 ©