SW 9

FORM NO. 985-A

H.C. Miller

Stock No. 26273

PLAT OF SURVEY

OF LANDS DESCRIBED IN VOL. 758, P. 87 AND LOCATED IN GOV'T. LOT 1, SEC. 5-T44N-R9W, TOWN OF BARNES, BAYFIELD CO., WIS.

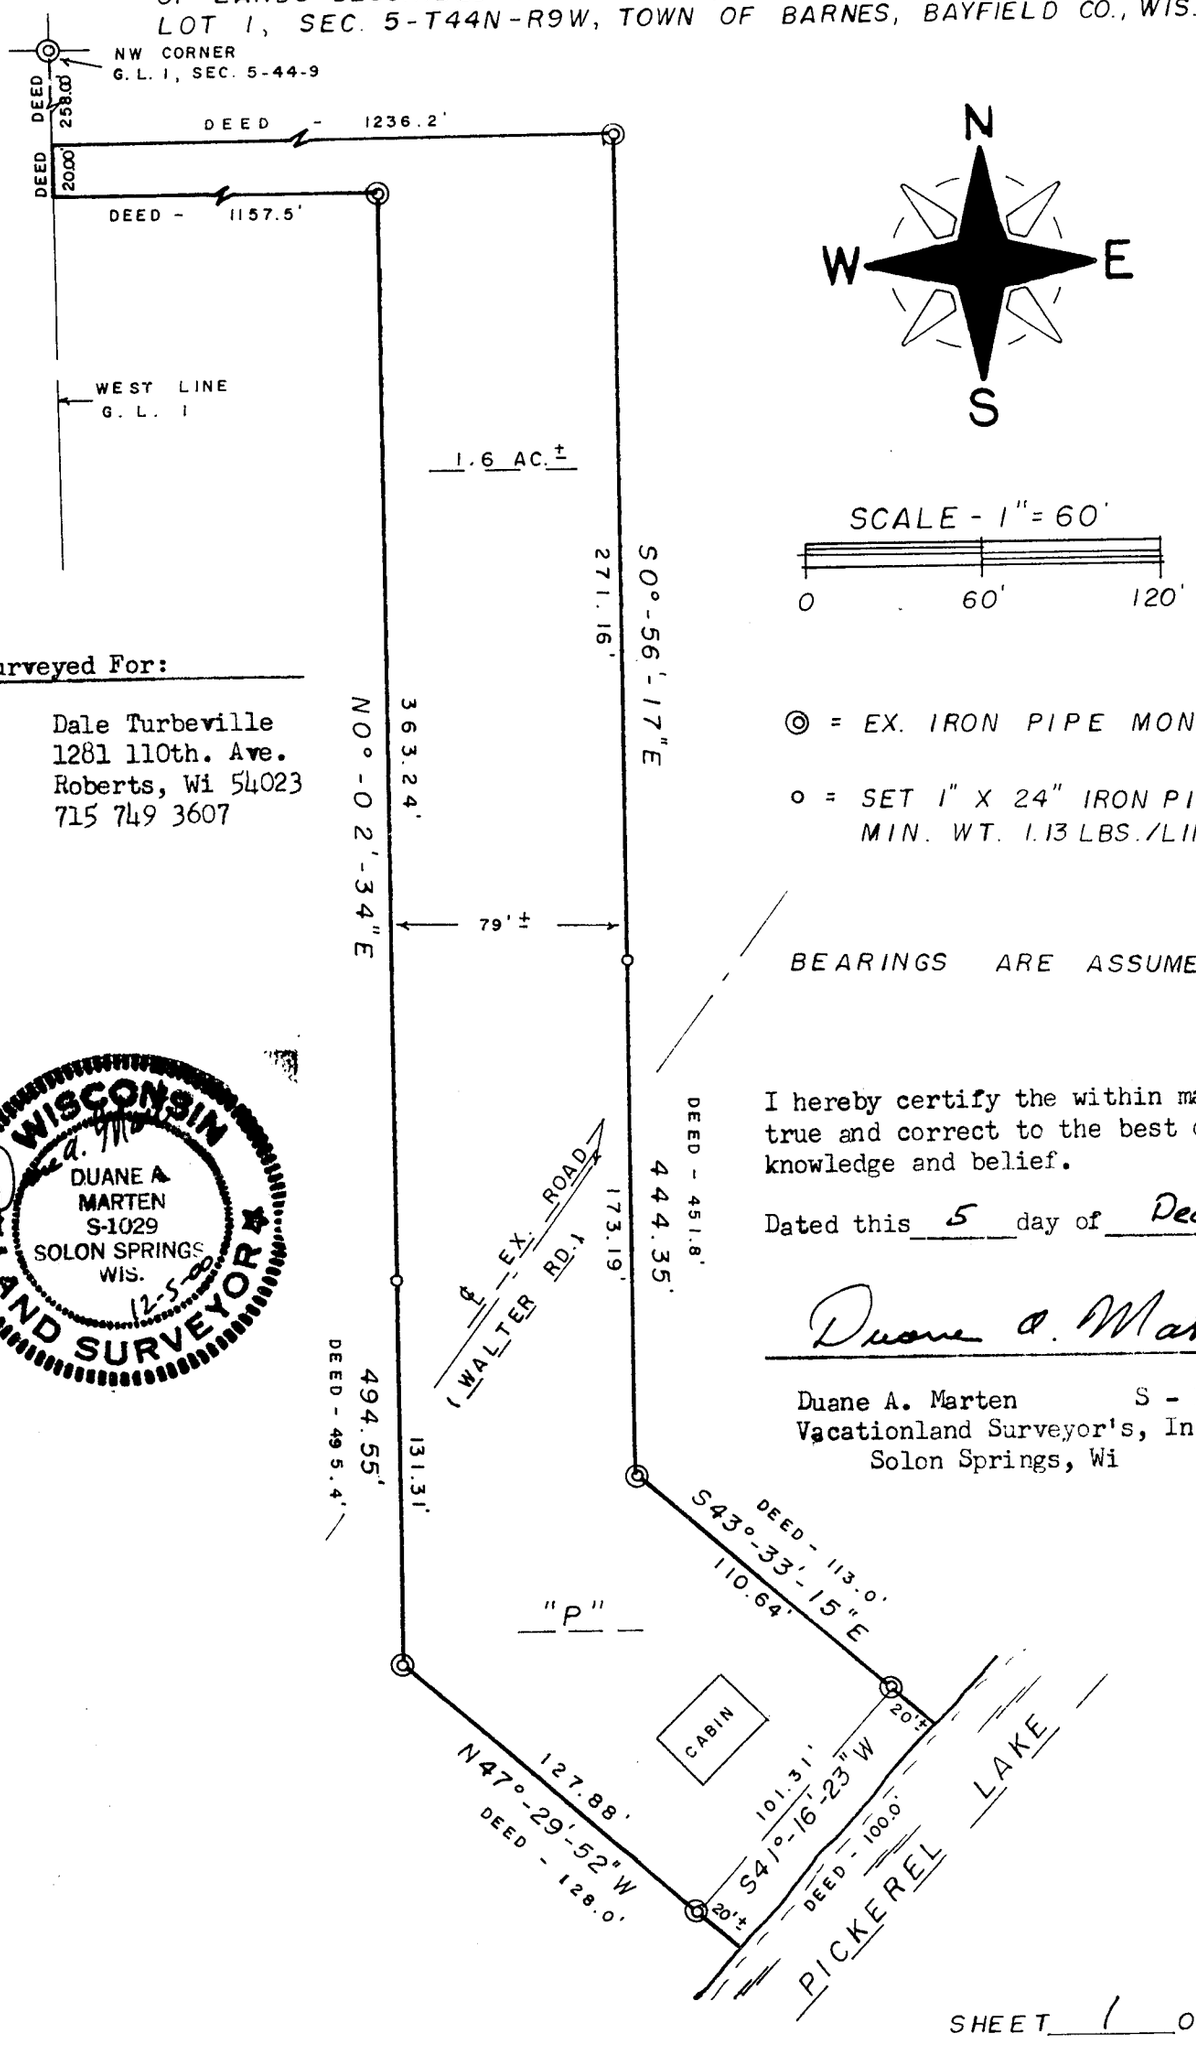

Surveyed For:

Dale Turbeville
1281 110th. Ave.
Roberts, Wi 54023
715 749 3607

WISCONSIN
DUANE A. MARTEN
S-1029
SOLON SPRINGS
WIS.
12-5-00
LAND SURVEYOR

I hereby certify the within map is true and correct to the best of my knowledge and belief.

Dated this 5 day of Dec., 2000.

Duane A. Marten

Duane A. Marten S - 1029
Vacationland Surveyor's, Inc.
Solon Springs, Wi

GL 1

#3609

SHEET 1 OF 1