REGISTER'S OFFICE
Bayfield County, Wis. } S.S.
RECORDED AT 8:50 A. M.
ON APR 12 1982 IN
Vol. 3 of CSM Page 211 & 212

343004

Otto Korpela
REGISTER OF DEEDS

#419

Bayfield County Certified Survey Map No. 000357

○ DENOTES MONUMENT IN PLACE
● SET 3/4" X 24" IRON PIN.
DATE OF SURVEY: 10/14/79
DRAFTED BY: HUGH C. MCDONALD
SCALE: 1" = 100'

BASIS OF BEARINGS
BEARINGS ARE BASED ON AN ASSUMED BEARING OF DUE WEST FOR THE NORTH LINE OF SEC. 32, T.50 N., R.8 W.

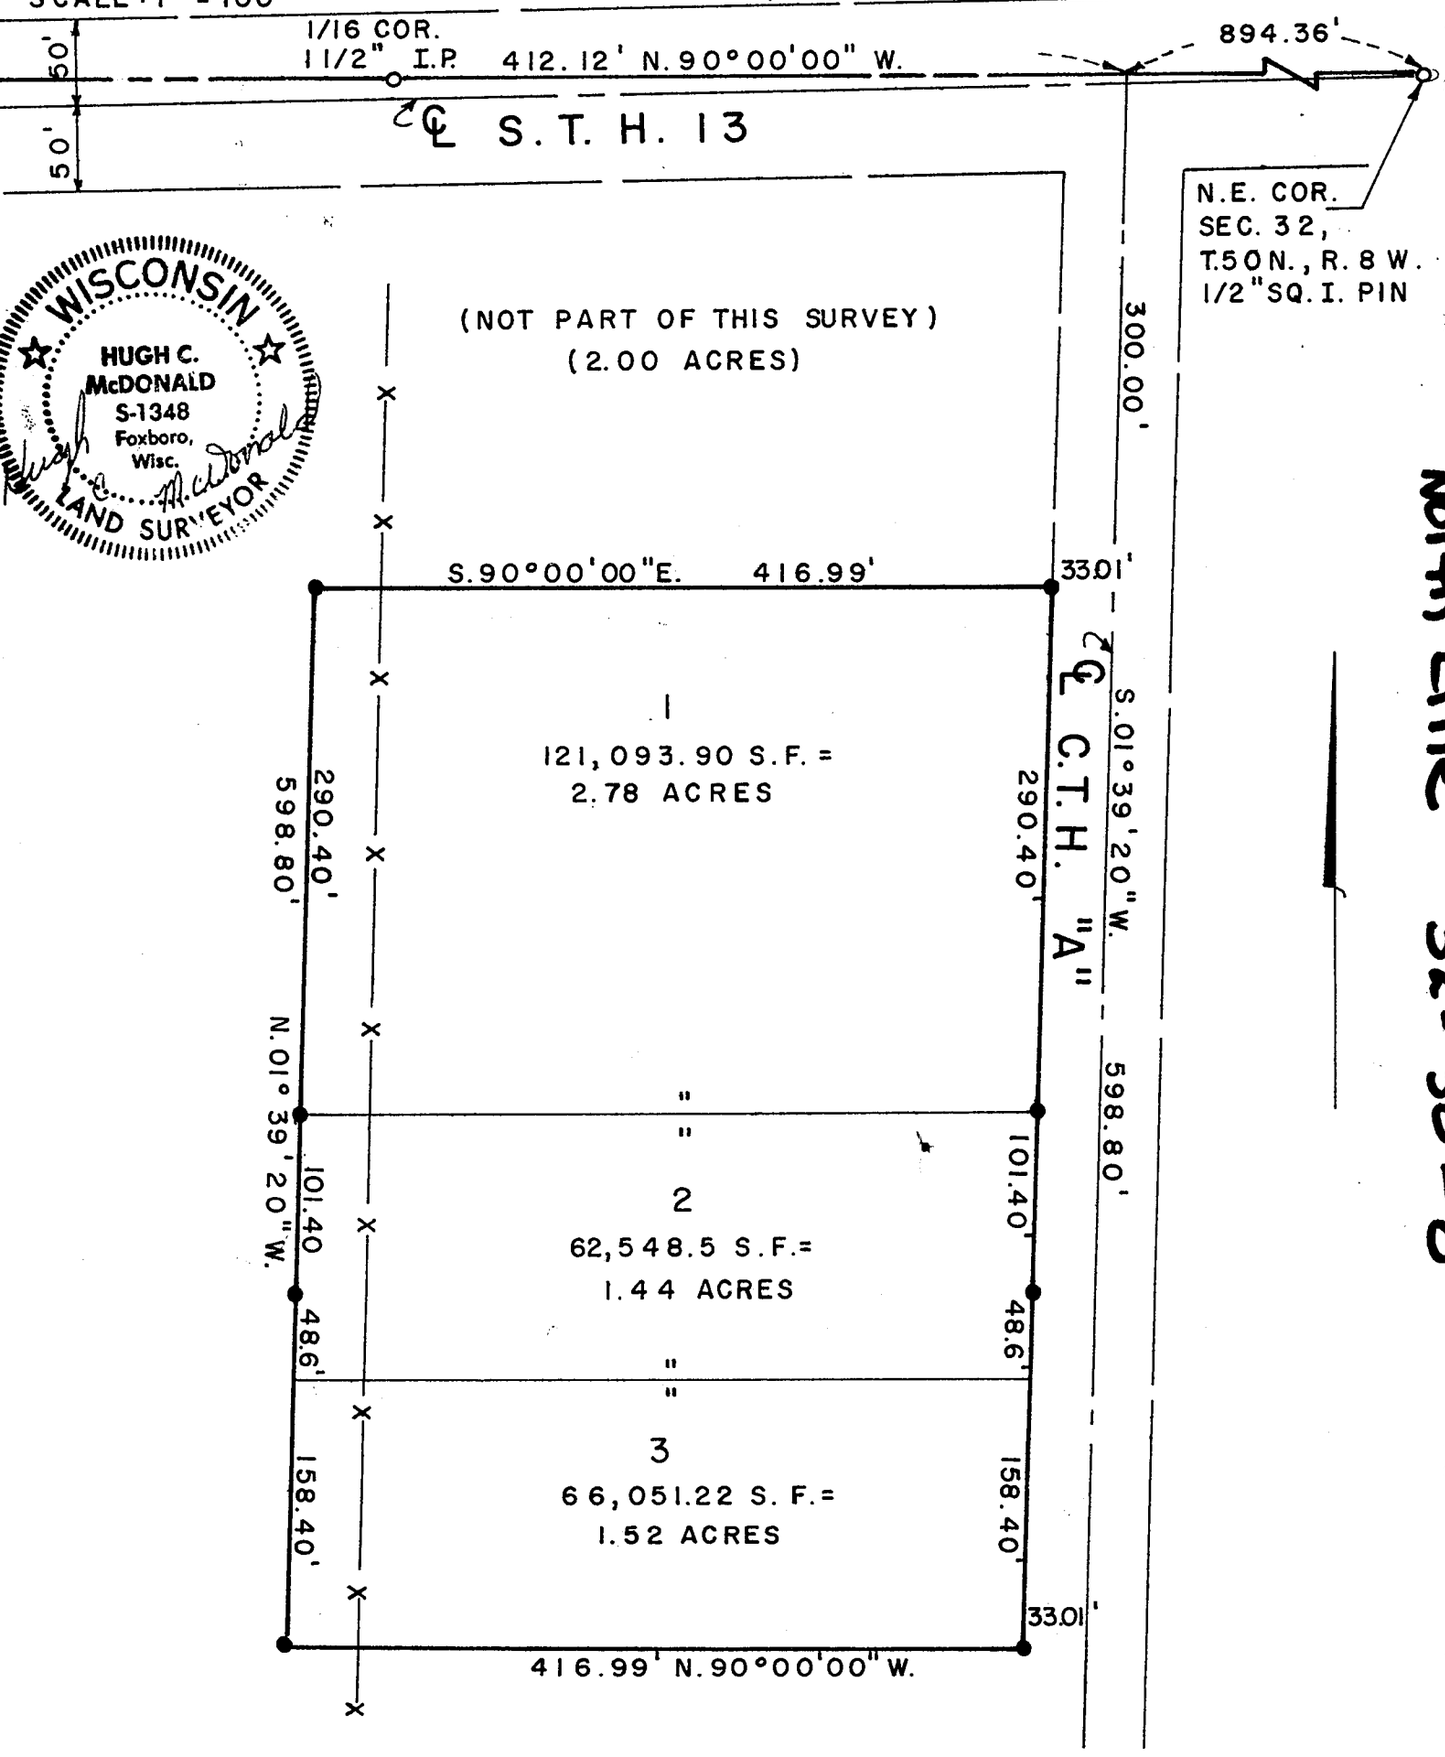

North Line 32-50-8

211

13.00

Surveyor's Certificate

I, Hugh C. McDonald, surveyor, [illegible] hereby certify that I have [illegible] divided and mapped the [illegible] surveyed parcel in Section 32, Town 50 North, Range [illegible] East, Town of Port Wing, Bayfield County WI. Bounded and described as follows:

Commencing at the northeast corner of L.I. [illegible] 32 [illegible] 50 [illegible] thence S. 01 [illegible] 75.01 feet to the place of beginning. Thence continuing [illegible] S. 01 degrees 00 minutes 00 seconds W. 502.20 feet thence N. 70 degrees 00 minutes 00 seconds W. 502.20 feet to the place of beginning.

that I have [illegible] the [illegible] of Design. [illegible] that [illegible] of [illegible] that I [illegible] of the [illegible] of Bayfield County.

March 31, 1982

Hugh C. McDonald
Hugh C. McDonald, P.L.S.

Committee Action

Approved (✓) [illegible]

David Ka 12 APRIL 1982

Zoning Admin. [illegible]

212