#464

CERTIFIED SURVEY MAP NO. 000583

T44N R7W SEC. 6

SHEET 1 OF 1

SW 1/4 SW 1/4 6-44-7

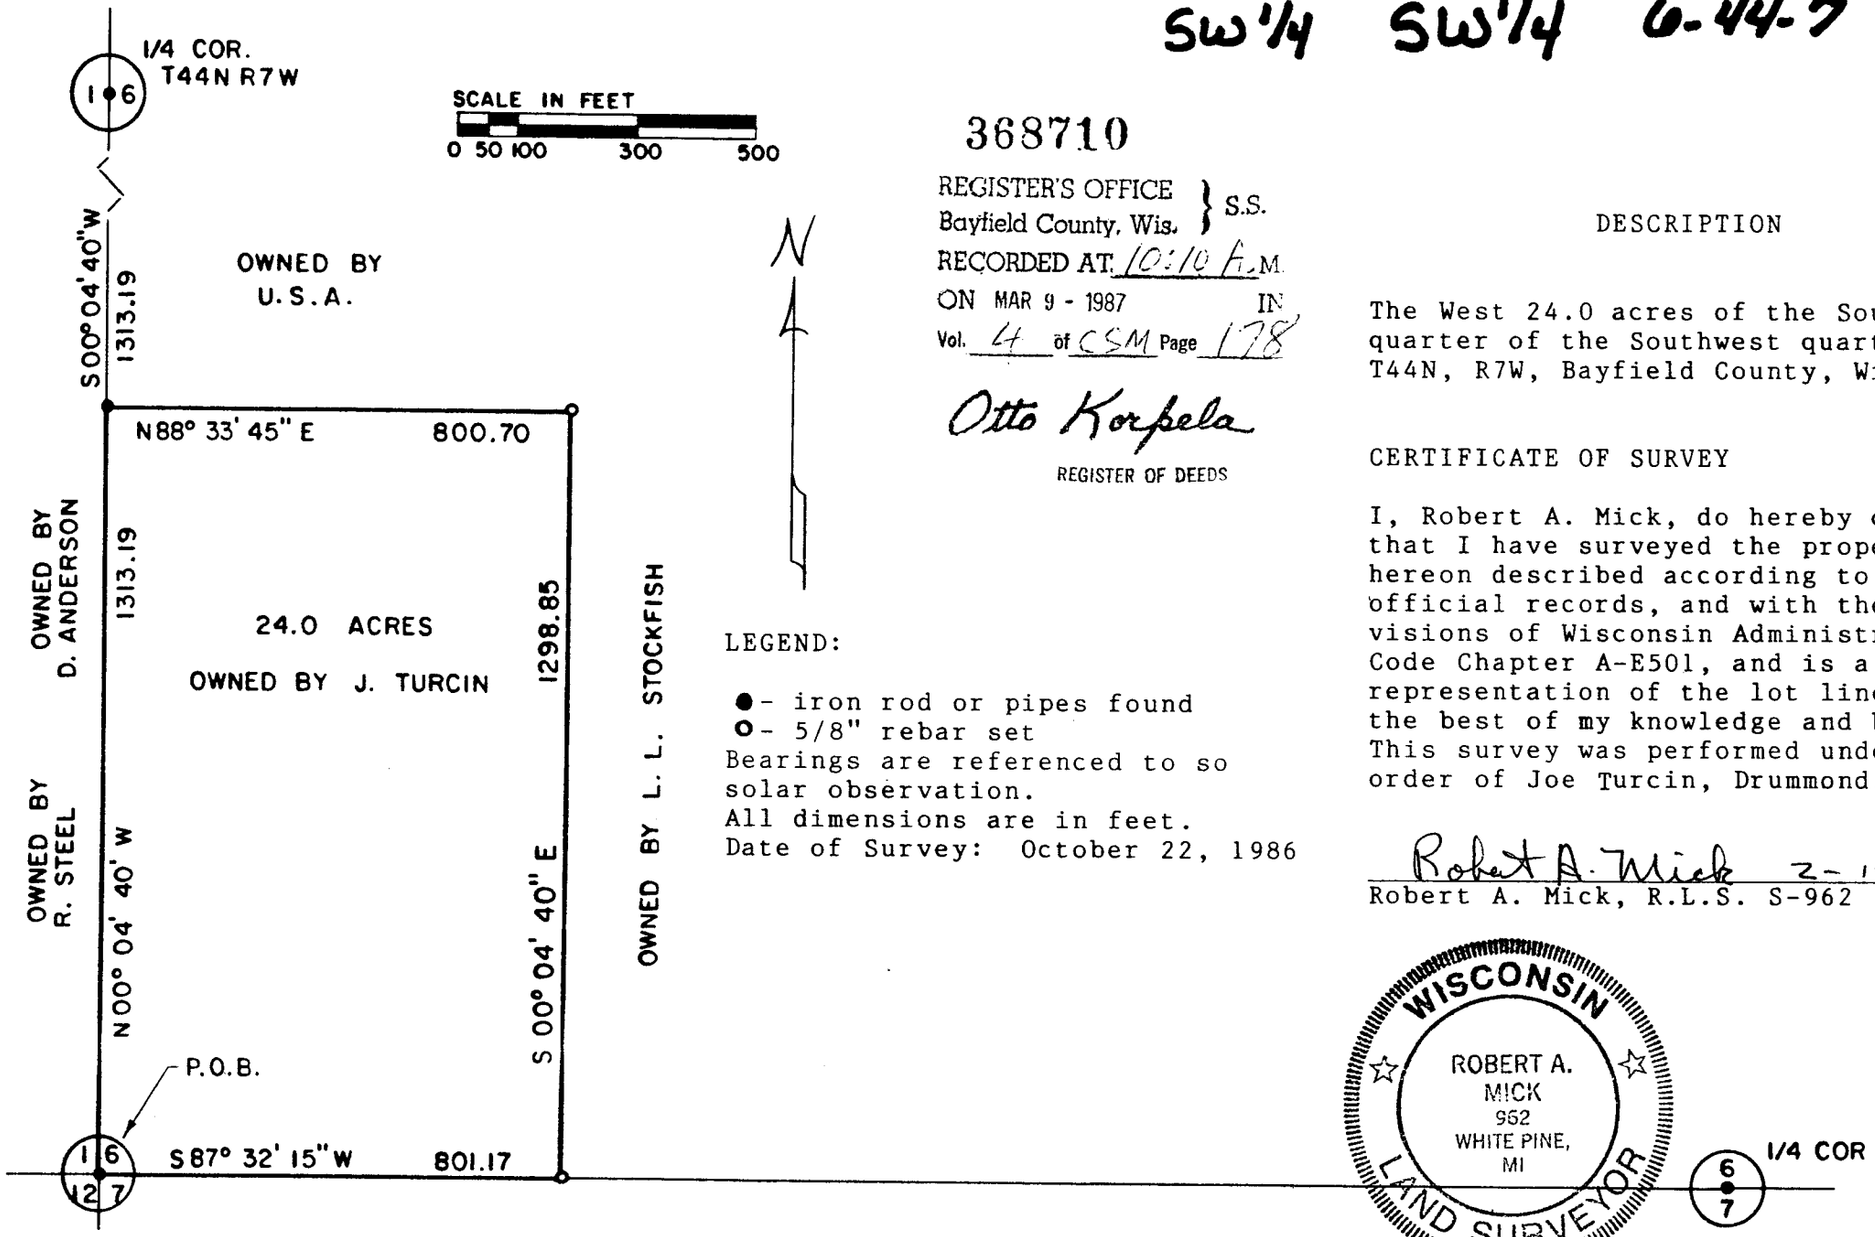

368710

REGISTER'S OFFICE
Bayfield County, Wis. } S.S.
RECORDED AT 10:10 A.M.
ON MAR 9 - 1987 IN
Vol. 4 of CSM Page 178

Otto Korpela
REGISTER OF DEEDS

LEGEND:

● - iron rod or pipes found
o - 5/8" rebar set
Bearings are referenced to so solar observation.
All dimensions are in feet.
Date of Survey: October 22, 1986

DESCRIPTION

The West 24.0 acres of the Southwest quarter of the Southwest quarter, T44N, R7W, Bayfield County, Wisconsin

CERTIFICATE OF SURVEY

I, Robert A. Mick, do hereby certify that I have surveyed the property hereon described according to the official records, and with the provisions of Wisconsin Administrative Code Chapter A-E501, and is a correct representation of the lot lines to the best of my knowledge and belief. This survey was performed under the order of Joe Turcin, Drummond, WI.

Robert A. Mick 2-15-87
Robert A. Mick, R.L.S. S-962

WISCONSIN
ROBERT A. MICK
962
WHITE PINE, MI
LAND SURVEYOR

24.4.00