This map is not legible in this format. Please refer to hard copy map #3199 on file in the Land Records Office.

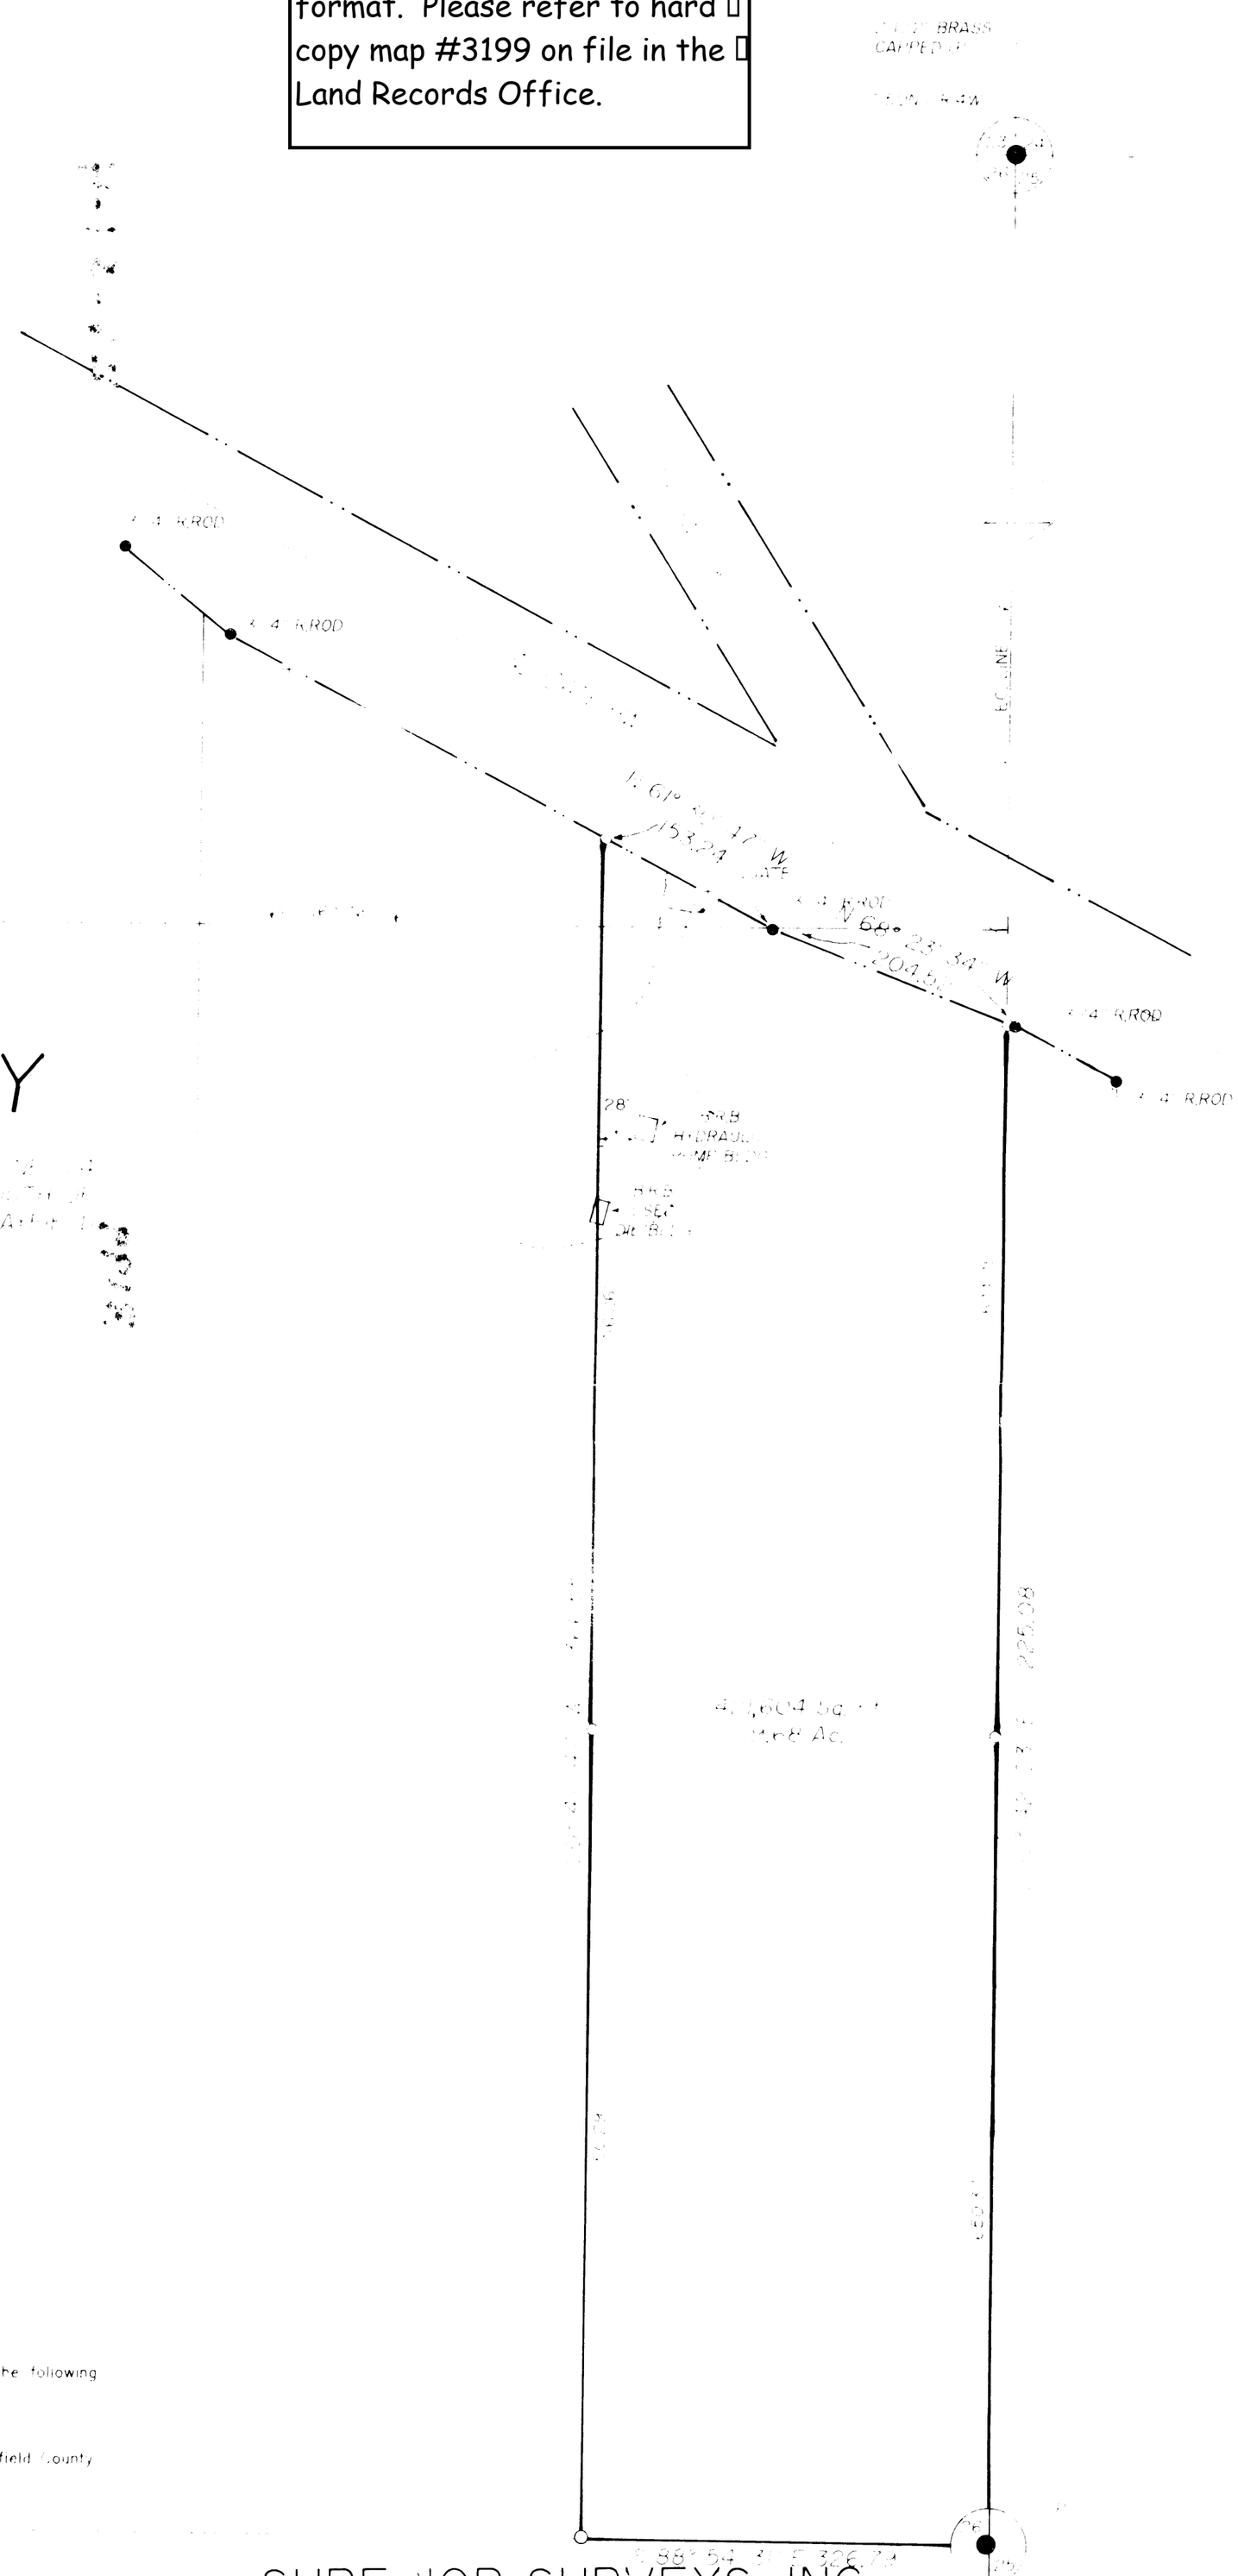


# BOUNDARY SURVEY

## CERTIFICATE OF SURVEY

That on the order of BAYFIELD COUNTY HIGHWAY COMMISSION I have surveyed and mapped the following parcel of land located in SEC. 26, T.51 N.,R.4 W, TOWN OF RUSSELL, BAYFIELD COUNTY, WI.

That such plat is a true representation of said survey;

That I have fully complied with Chapter A-E 7 of the Wisconsin Administrative Code and the Bayfield County Subdivision Control Ordinance in making the same; and

That said survey and map are correct to the best of my knowledge and belief.

Robert A. Mick, L.S. 962

WISCONSIN ROBERT A. MICK 962 WASHBURN, WI LAND SURVEYOR

SUPERIOR SURVEYS, INC.
78215 STATE HWY. 13
WASHBURN WIS. 54891